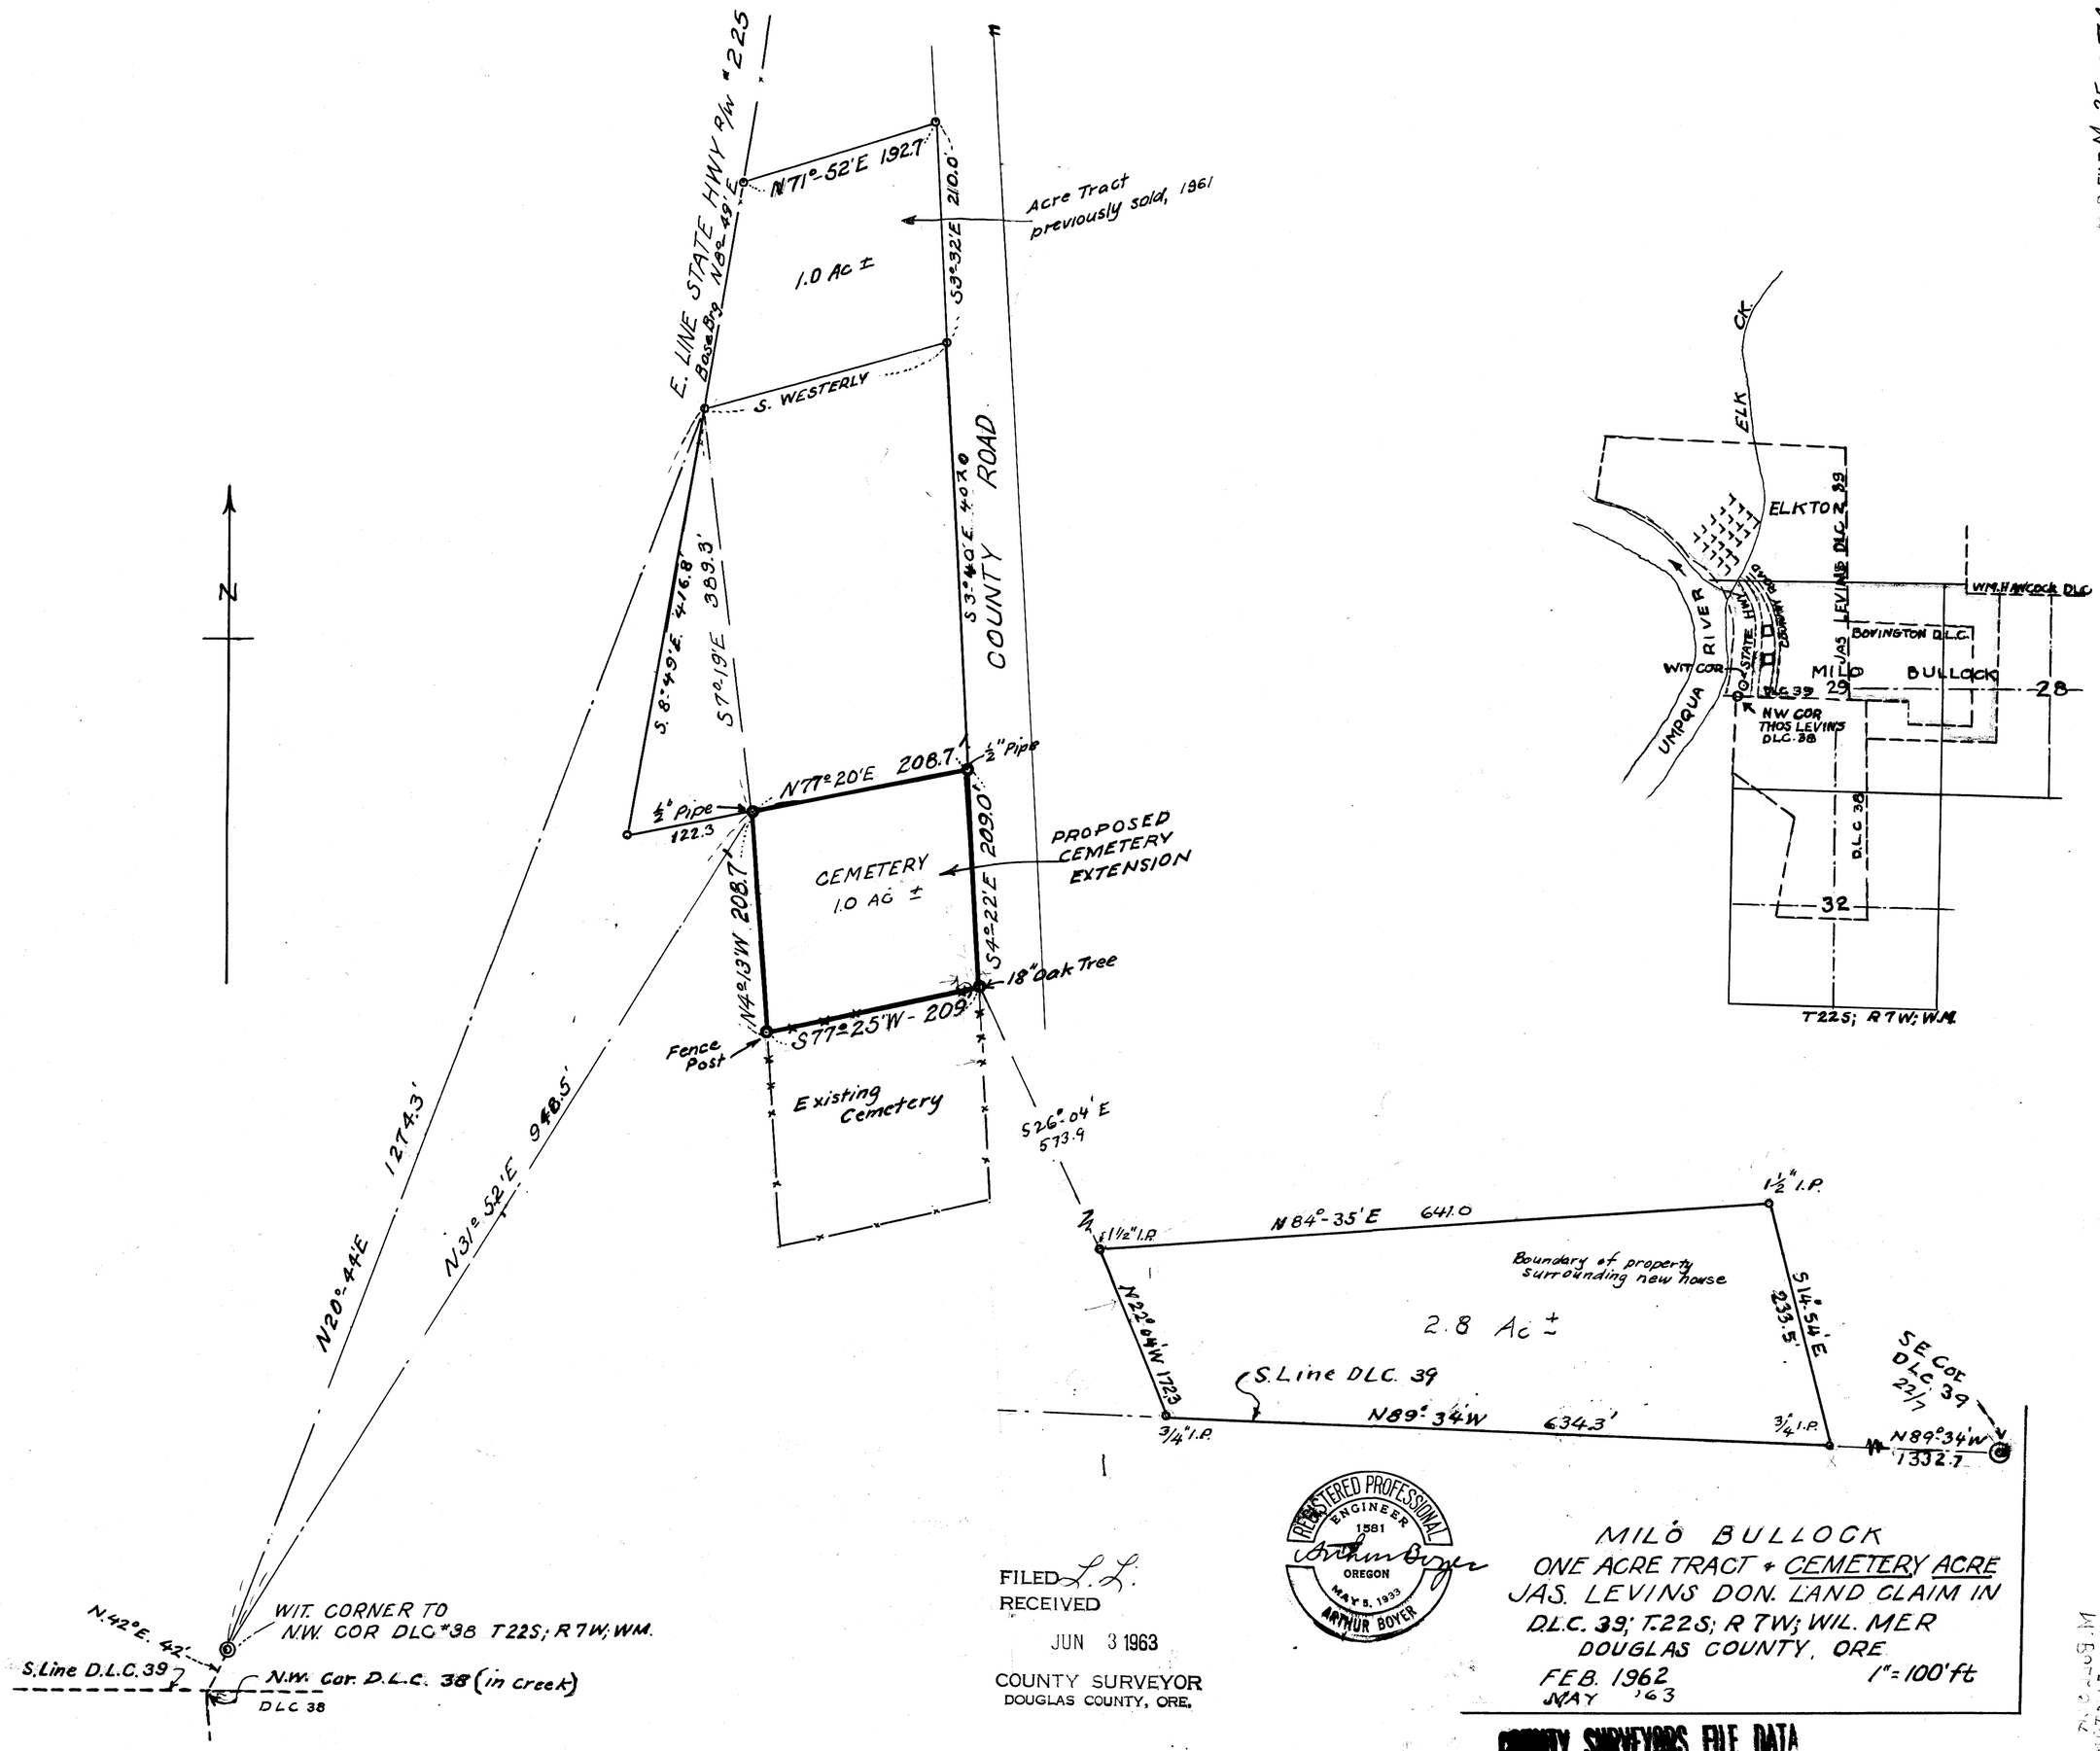

FILED L.L.
RECEIVED
JUN 3 1963
COUNTY SURVEYOR
DOUGLAS COUNTY, ORE.

REGISTERED PROFESSIONAL ENGINEER 1581 OREGON MAY 5, 1933 ARTHUR BOYER

MILO BULLOCK
ONE ACRE TRACT + CEMETERY ACRE
JAS. LEVINS DON. LAND CLAIM IN
D.L.C. 39; T.22S; R 7W; WIL. MER
DOUGLAS COUNTY, ORE
FEB. 1962 1"=100'ft
MAY '63

COUNTY SURVEYORS FILE DATA
DO NOT REMOVE FROM OFFICE

MAP FILE M 25 T 74