C.S. 51/272
MAP FILE M 26 T 74

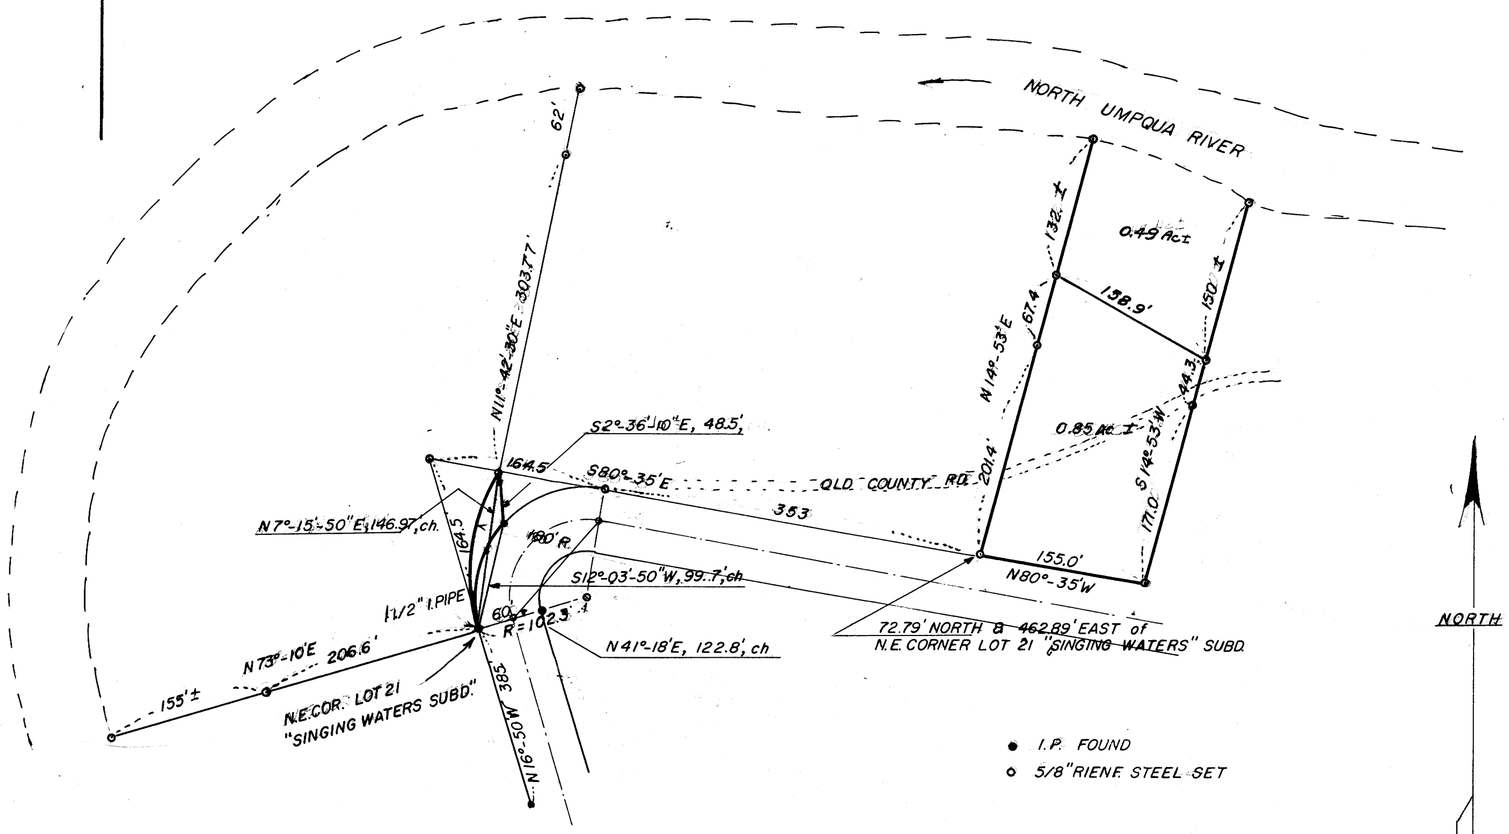

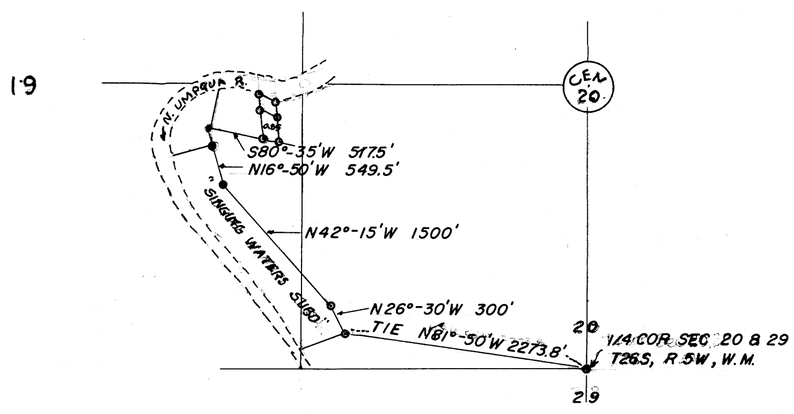

REGISTERED PROFESSIONAL ENGINEER 1881 OREGON MAY 5, 1933 ARTHUR BOYER

Arthur Boyer

FILED L.L.
RECEIVED
DEC 6 1963
COUNTY SURVEYOR
DOUGLAS COUNTY, ORE.

LE ROY LA FON FROM RAY JOHN
PORTION OF SEC 19, T26S, R5W, W.M.
DOUGLAS COUNTY, OREGON
SCALE 1" = 100' ft. AUG. 1963

H.N.

COUNTY SURVEYORS FILE DATA
DO NOT REMOVE FROM OFFICE

M 26-74