COUNTY SURVEYORS FILE DATA
DO NOT REMOVE FROM OFFICE

MAP FILE M 27 r 58

MAP OF
A PORTION OF LOT 16, PLAT 'A', DEER CREEK ORCHARDS TRACT, SECTION 15, T. 27 S., R. 5 W. W. M. DOUGLAS COUNTY, OREGON

SURVEYED FOR – GLADYS L. CLEMONS

SURVEYED BY – W. S. BARNES

MARCH 1964

SCALE 1" = 60'

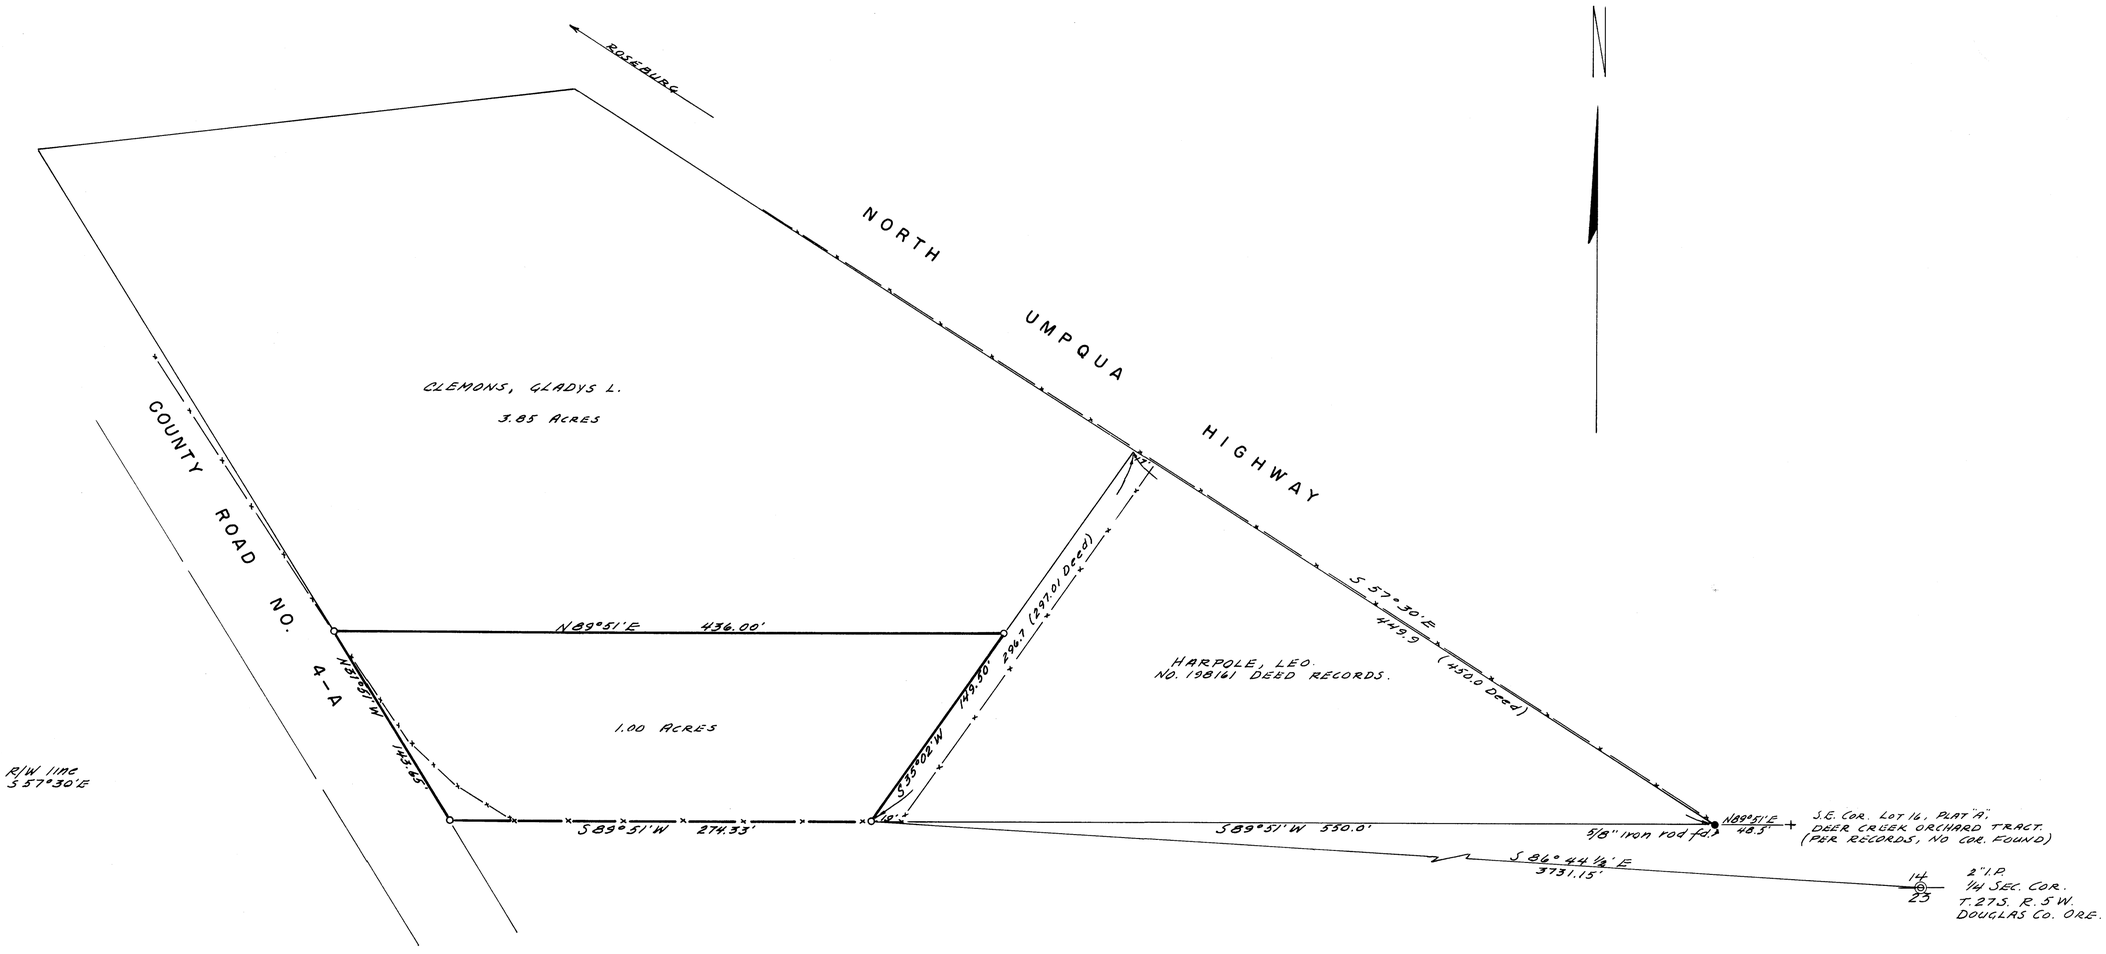

○ Denotes 5/8" iron rods set.
● Denotes monuments found.

Base of Bearings – South R/W line of North Umpqua Highway – S57°30'E See C.S. File 94-40.

FILED: L.L.
RECEIVED
MAR 23 1964
COUNTY SURVEYOR
DOUGLAS COUNTY, ORE.

REGISTERED PROFESSIONAL ENGINEER 3128 OREGON SEPT. 5, 1941 William S. Barnes

W. S. Barnes

M 27-58