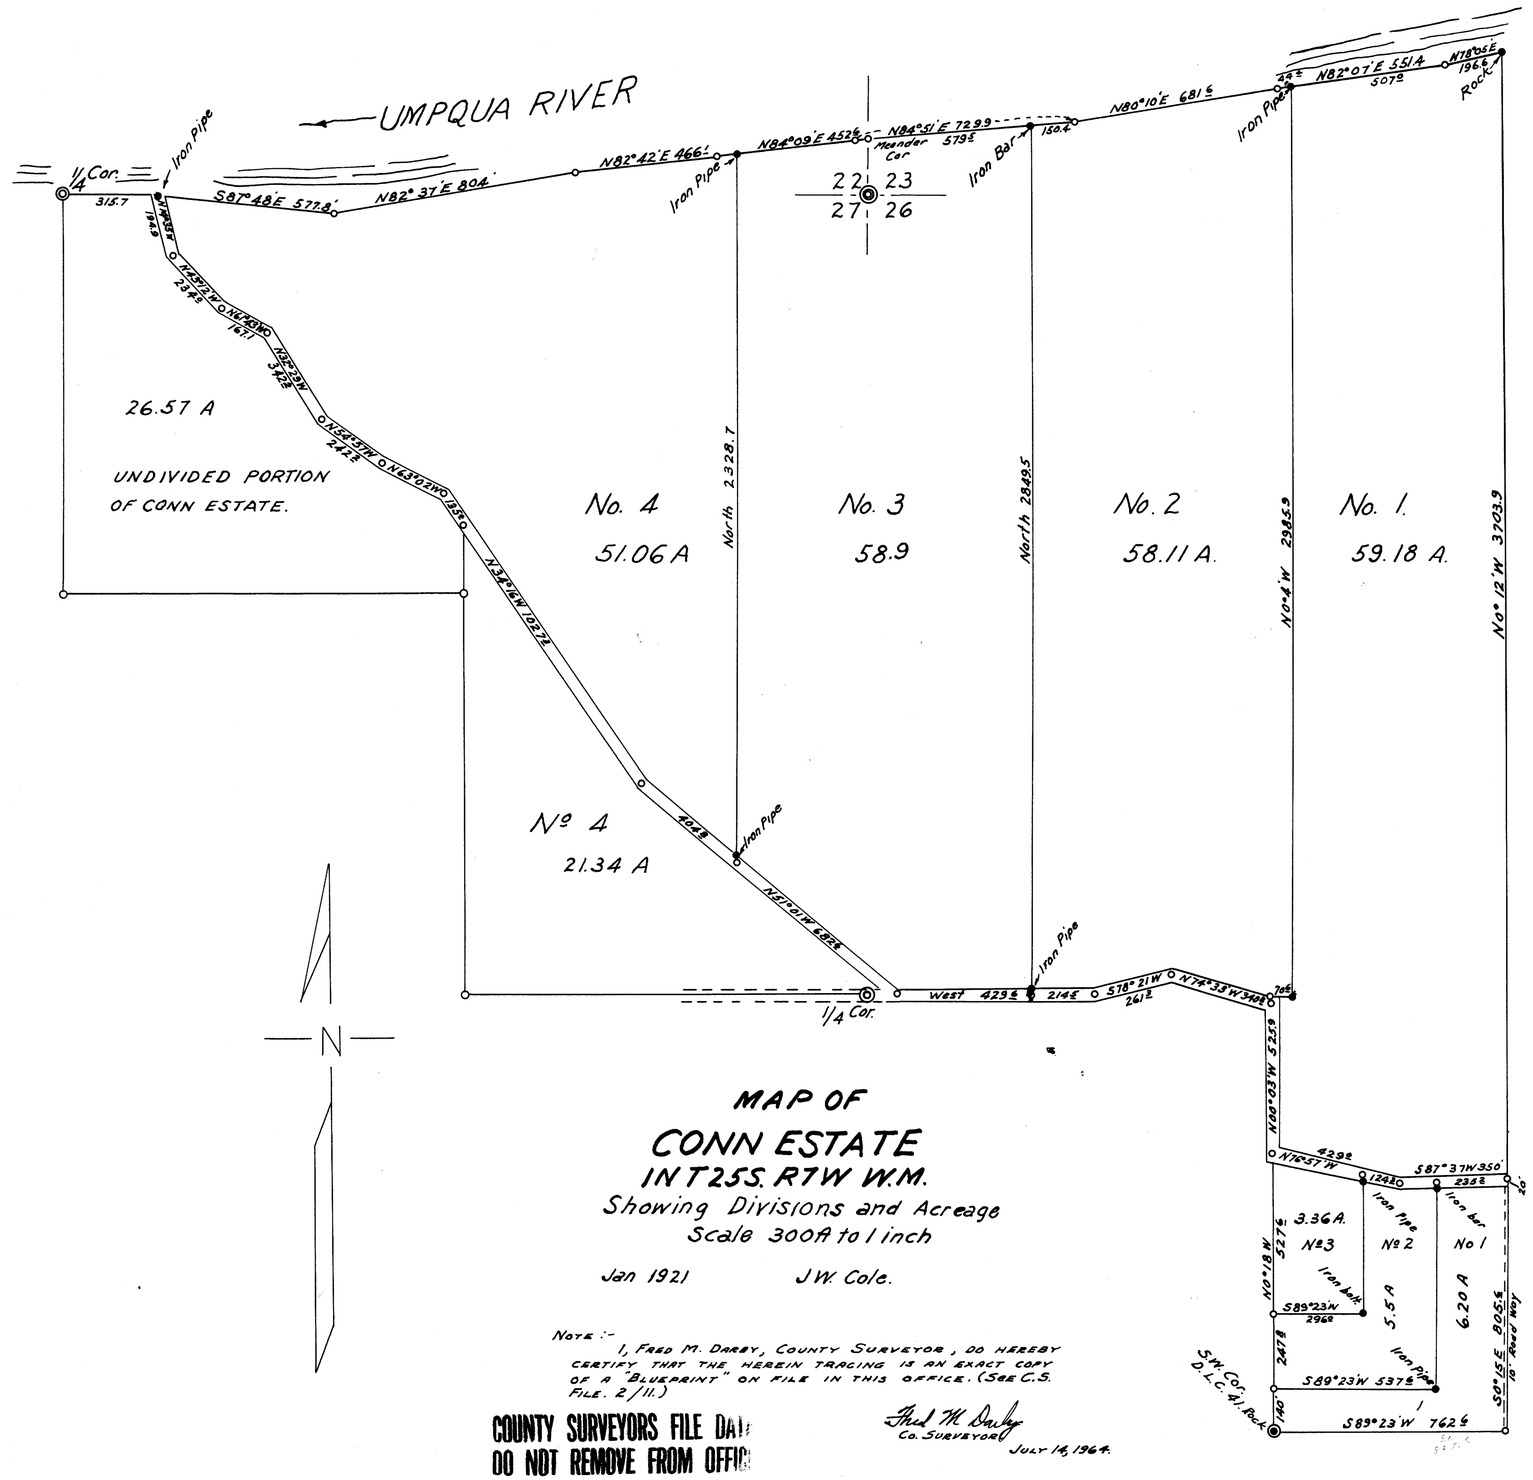

MAP OF
CONN ESTATE
IN T25S. R7W W.M.

Showing Divisions and Acreage
Scale 300ft to 1 inch

Jan 1921 J.W. Cole.

NOTE :- I, FRED M. DARBY, COUNTY SURVEYOR, DO HEREBY CERTIFY THAT THE HEREIN TRACING IS AN EXACT COPY OF A "BLUEPRINT" ON FILE IN THIS OFFICE. (SEE C.S. FILE. 2/11.)

Fred M. Darby
Co. SURVEYOR
JULY 14, 1964.

COUNTY SURVEYORS FILE DATA
DO NOT REMOVE FROM OFFICE

MAP FILE. M 28/28
C.S. FILE. 2/11

MAP FILE. M 28/28
C.S. FILE. 2/11

M 28-28

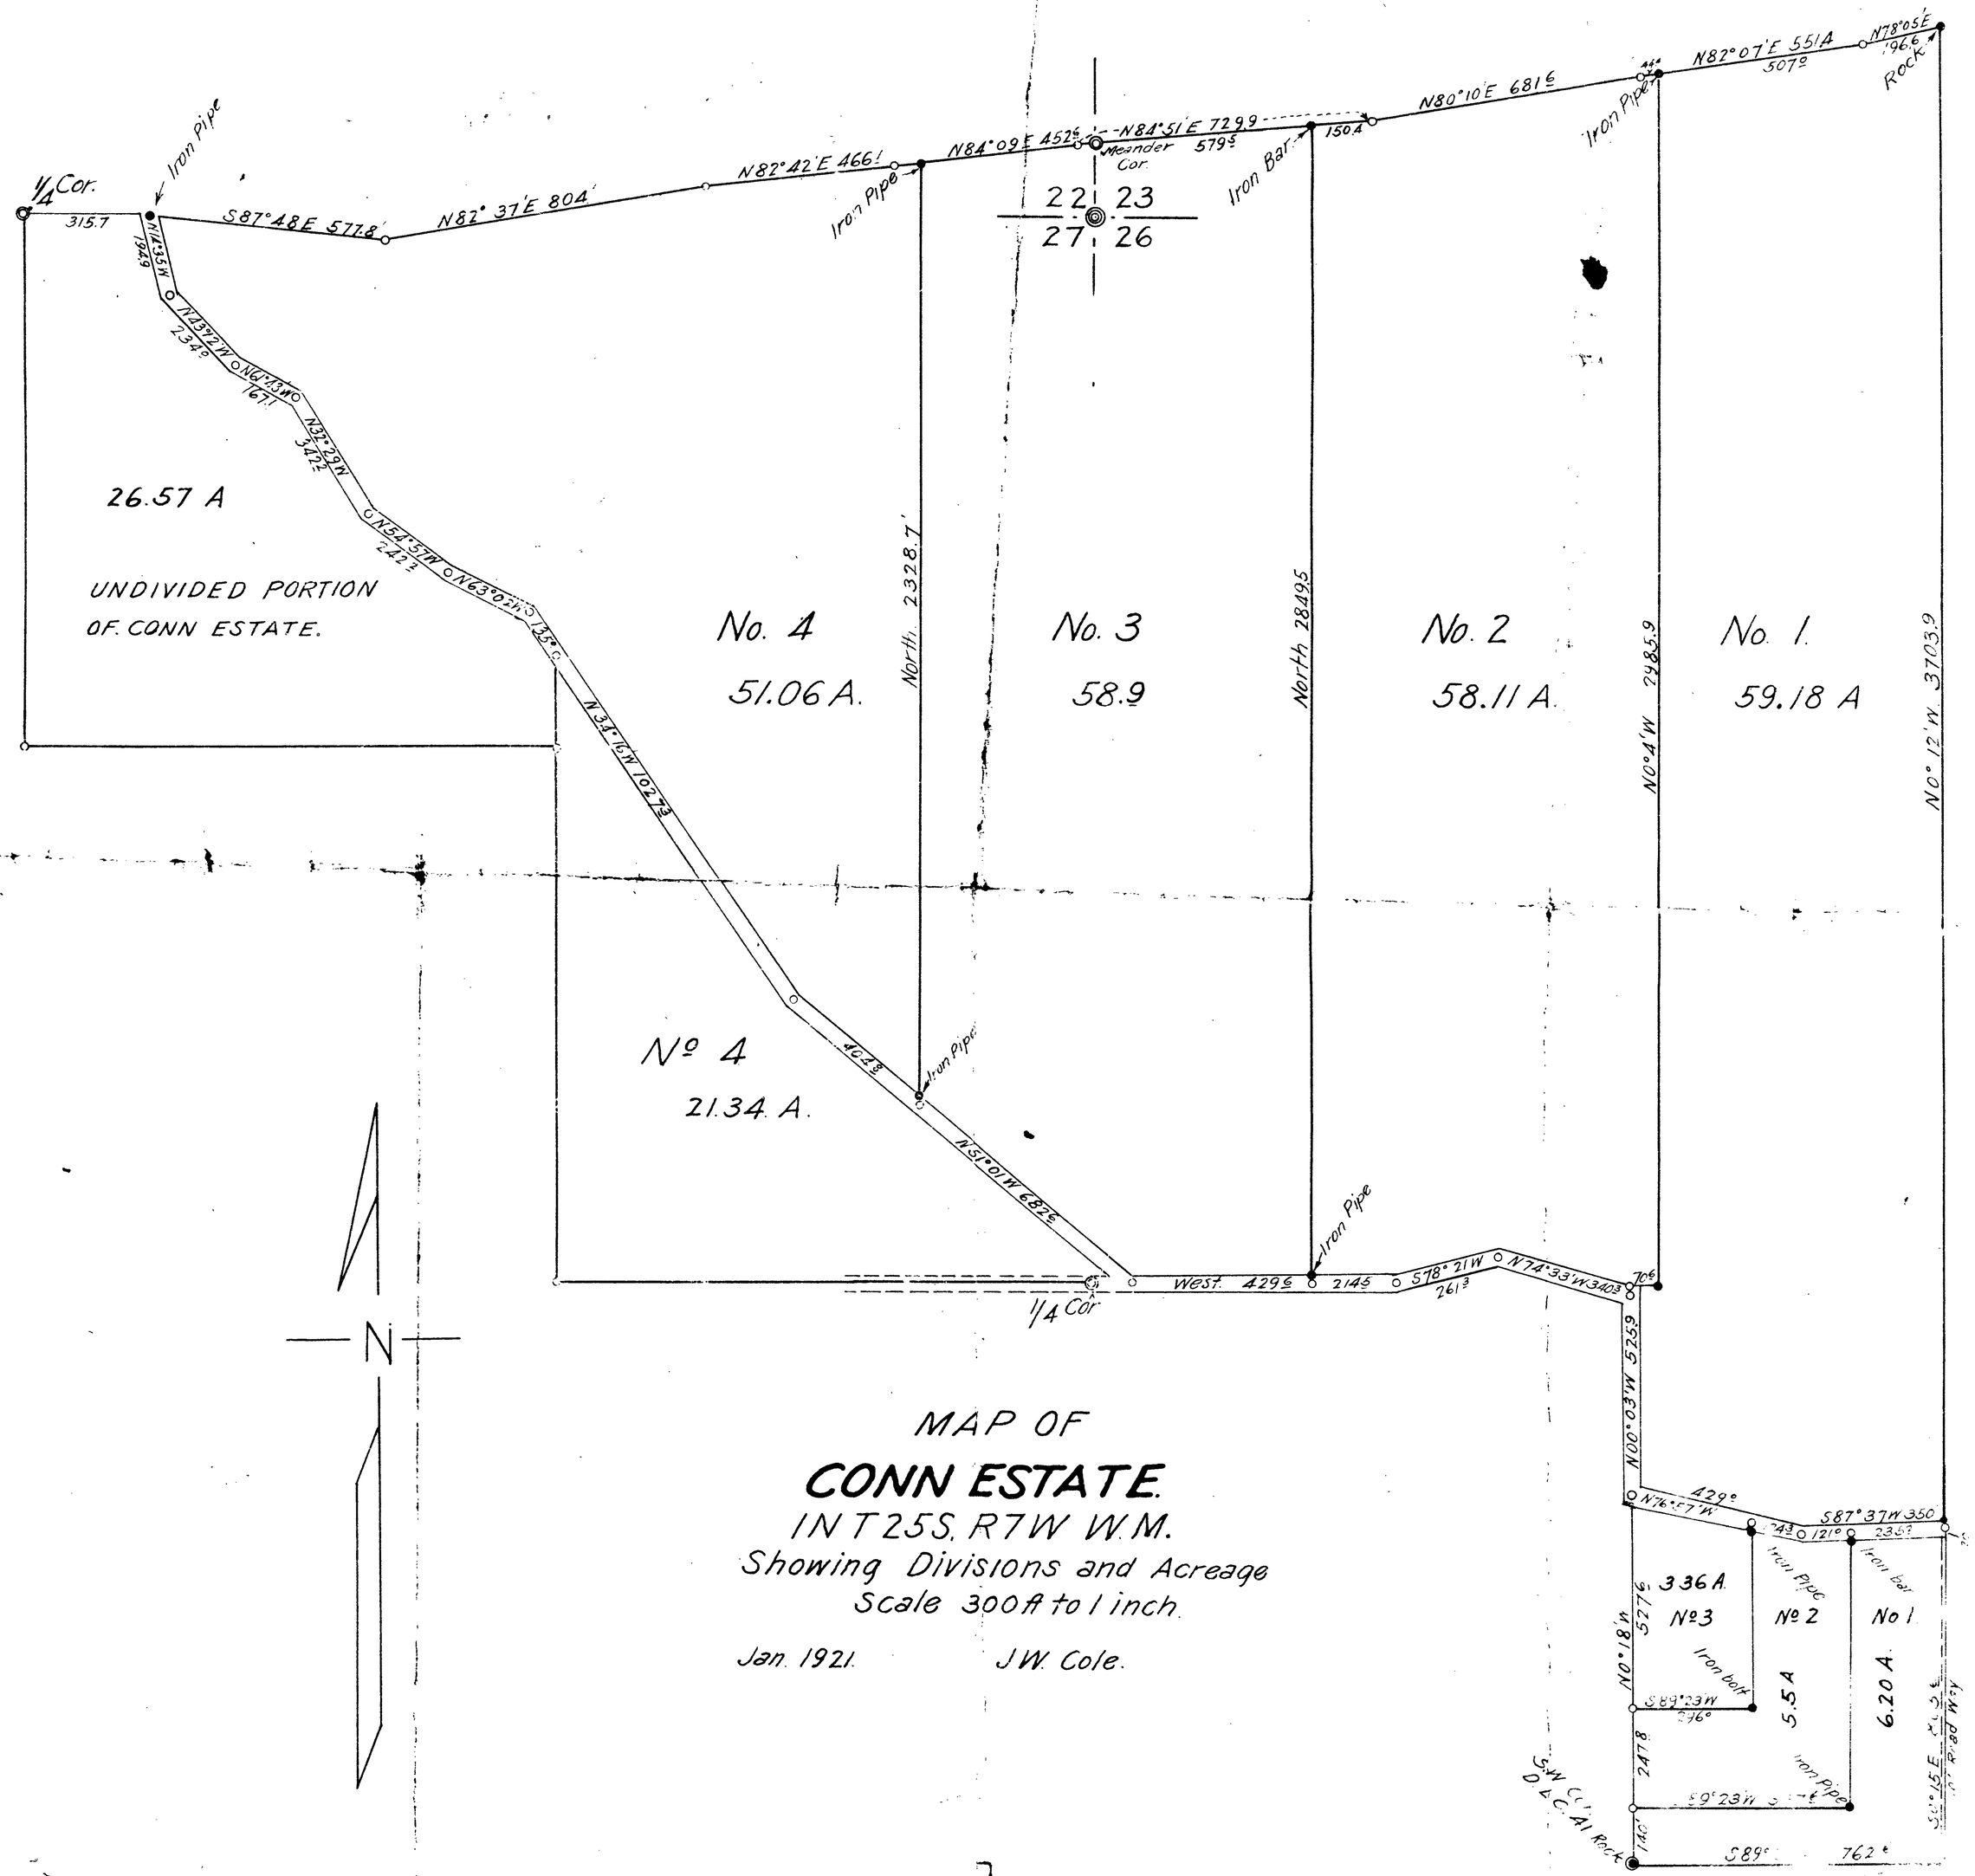

MAP OF

CONN ESTATE.

IN T25S. R7W W.M.

Showing Divisions and Acreage

Scale 300ft to 1 inch.

Jan. 1921. J.W. Cole.