MAP FILE M28-49

COUNTY SURVEYORS FILE
DO NOT REMOVE FROM OFFICE

Survey For Deed Description
D.L.C. No. 34 Sec. 22 T.26S. R.6W. W.M.

Surveyed for Lyle Miller July 18, 1964

Glenn S. Baughman
Surveyor

● - Set 3/4" I. Rod

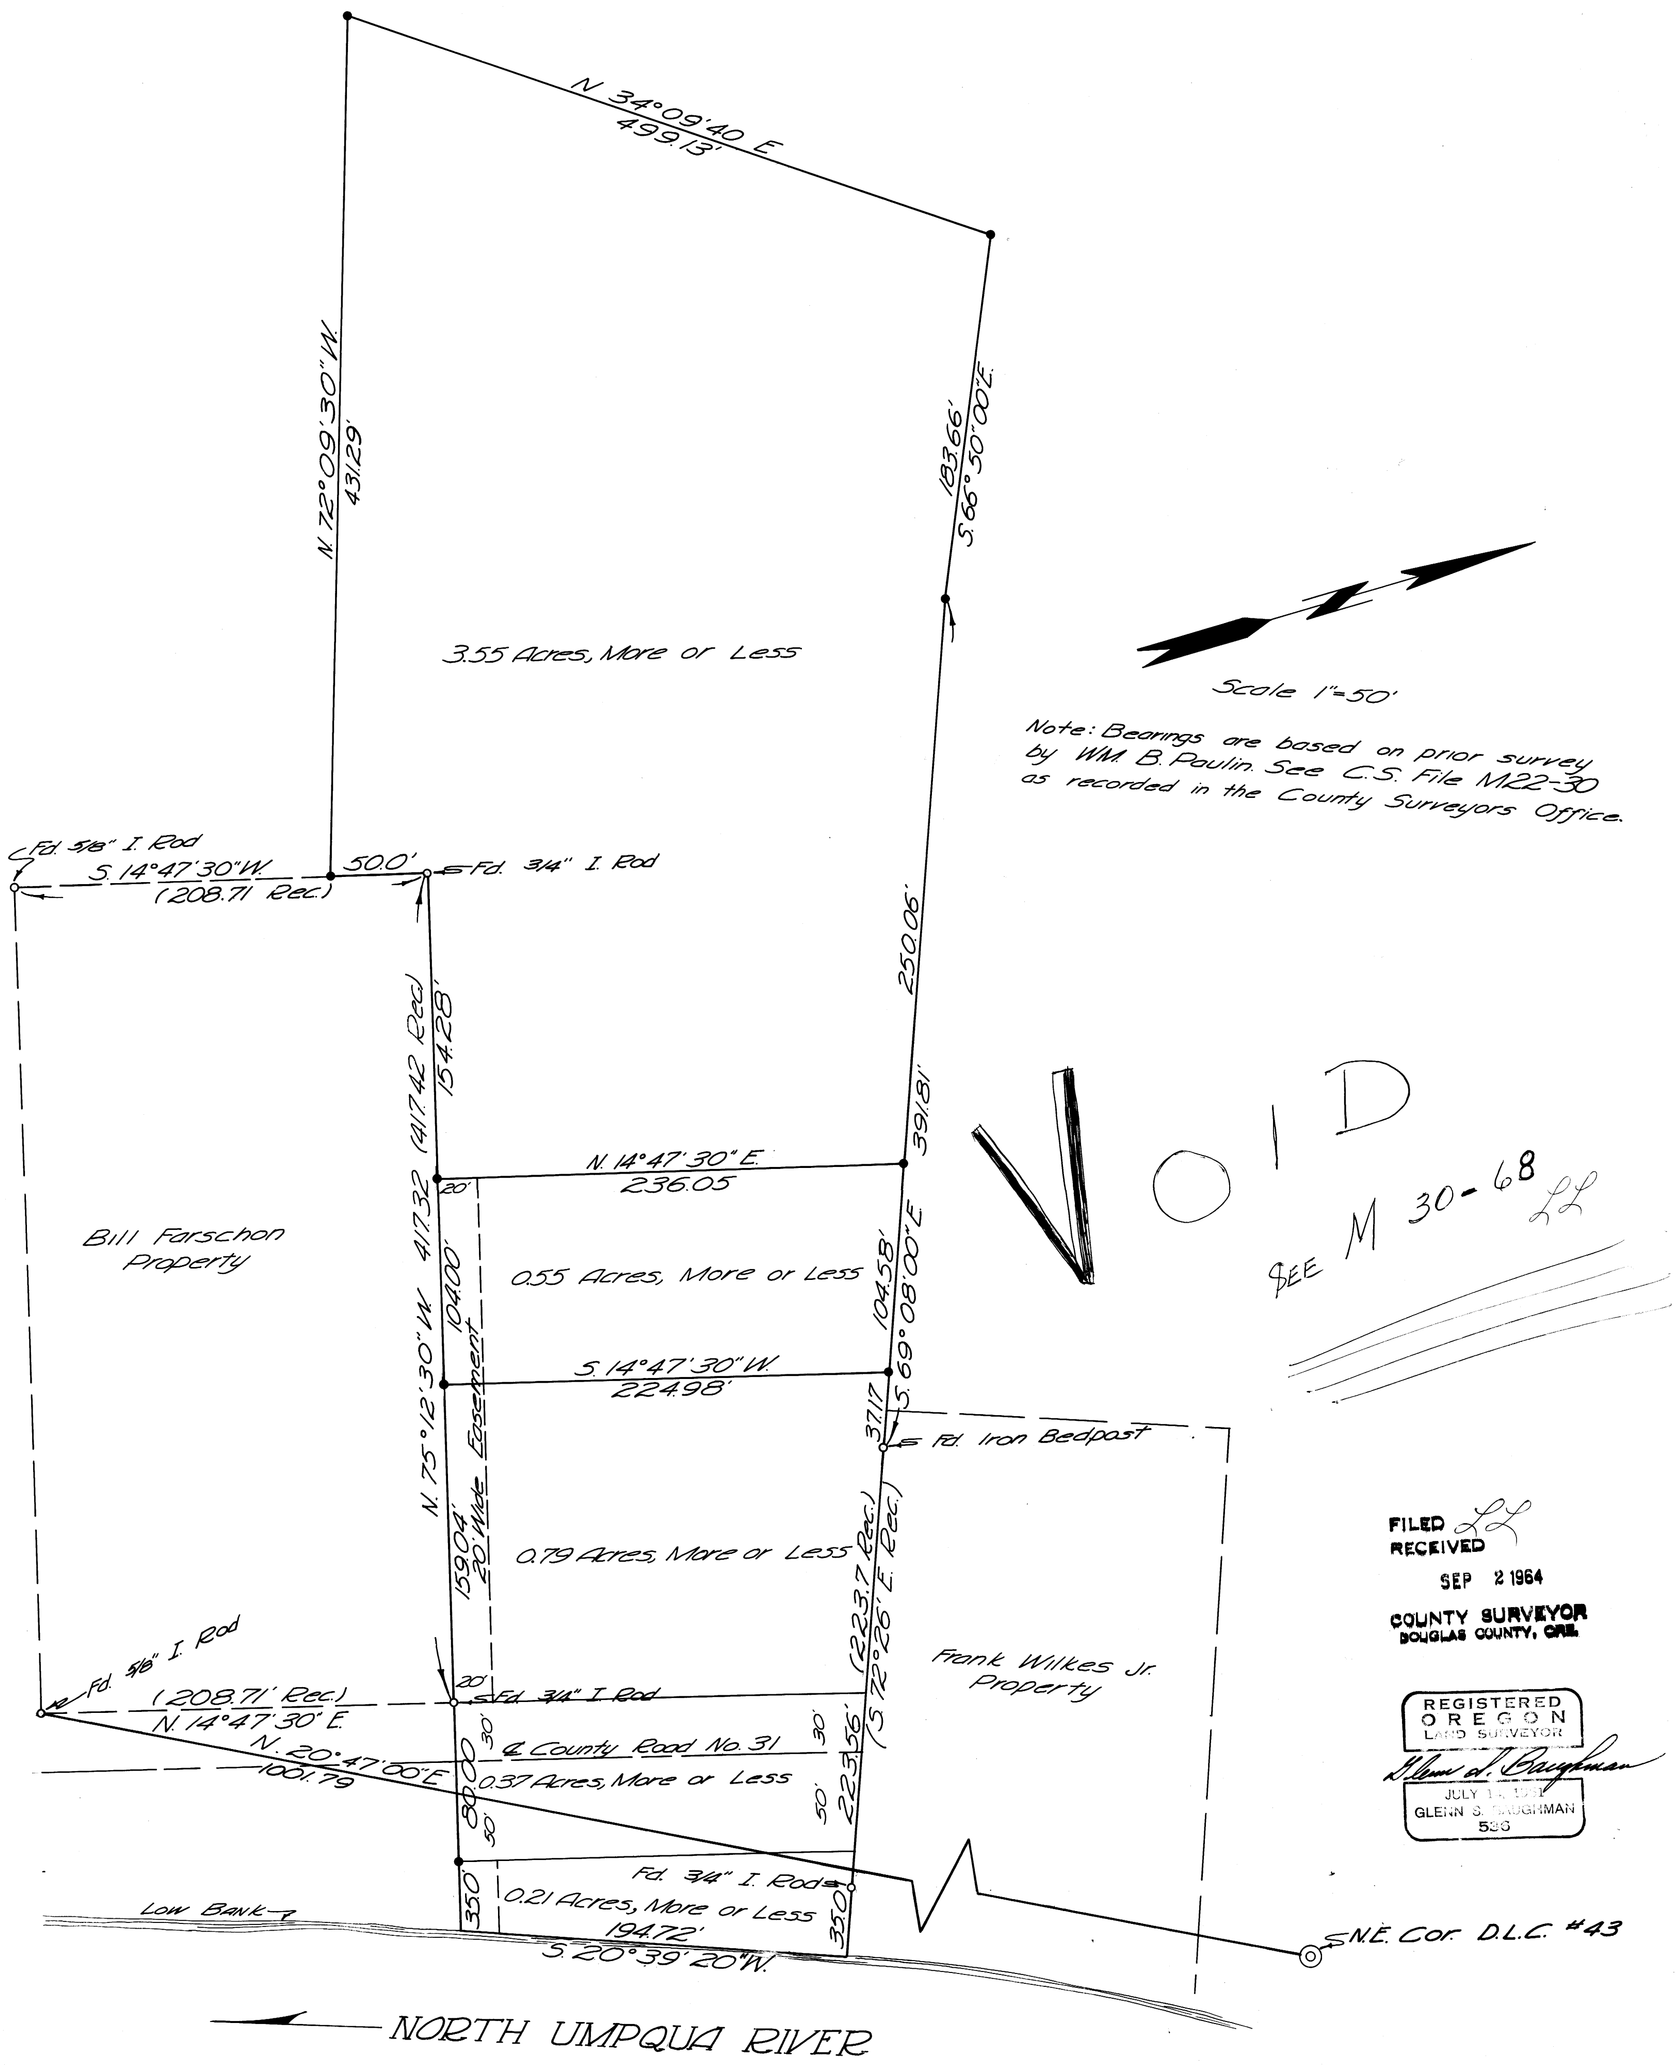

FILED LL
RECEIVED
SEP 2 1964
COUNTY SURVEYOR
DOUGLAS COUNTY, ORE.

REGISTERED
OREGON
LAND SURVEYOR
Glenn S. Baughman
JULY 1, 1957
GLENN S. BAUGHMAN
526

MAP FILE M28-49