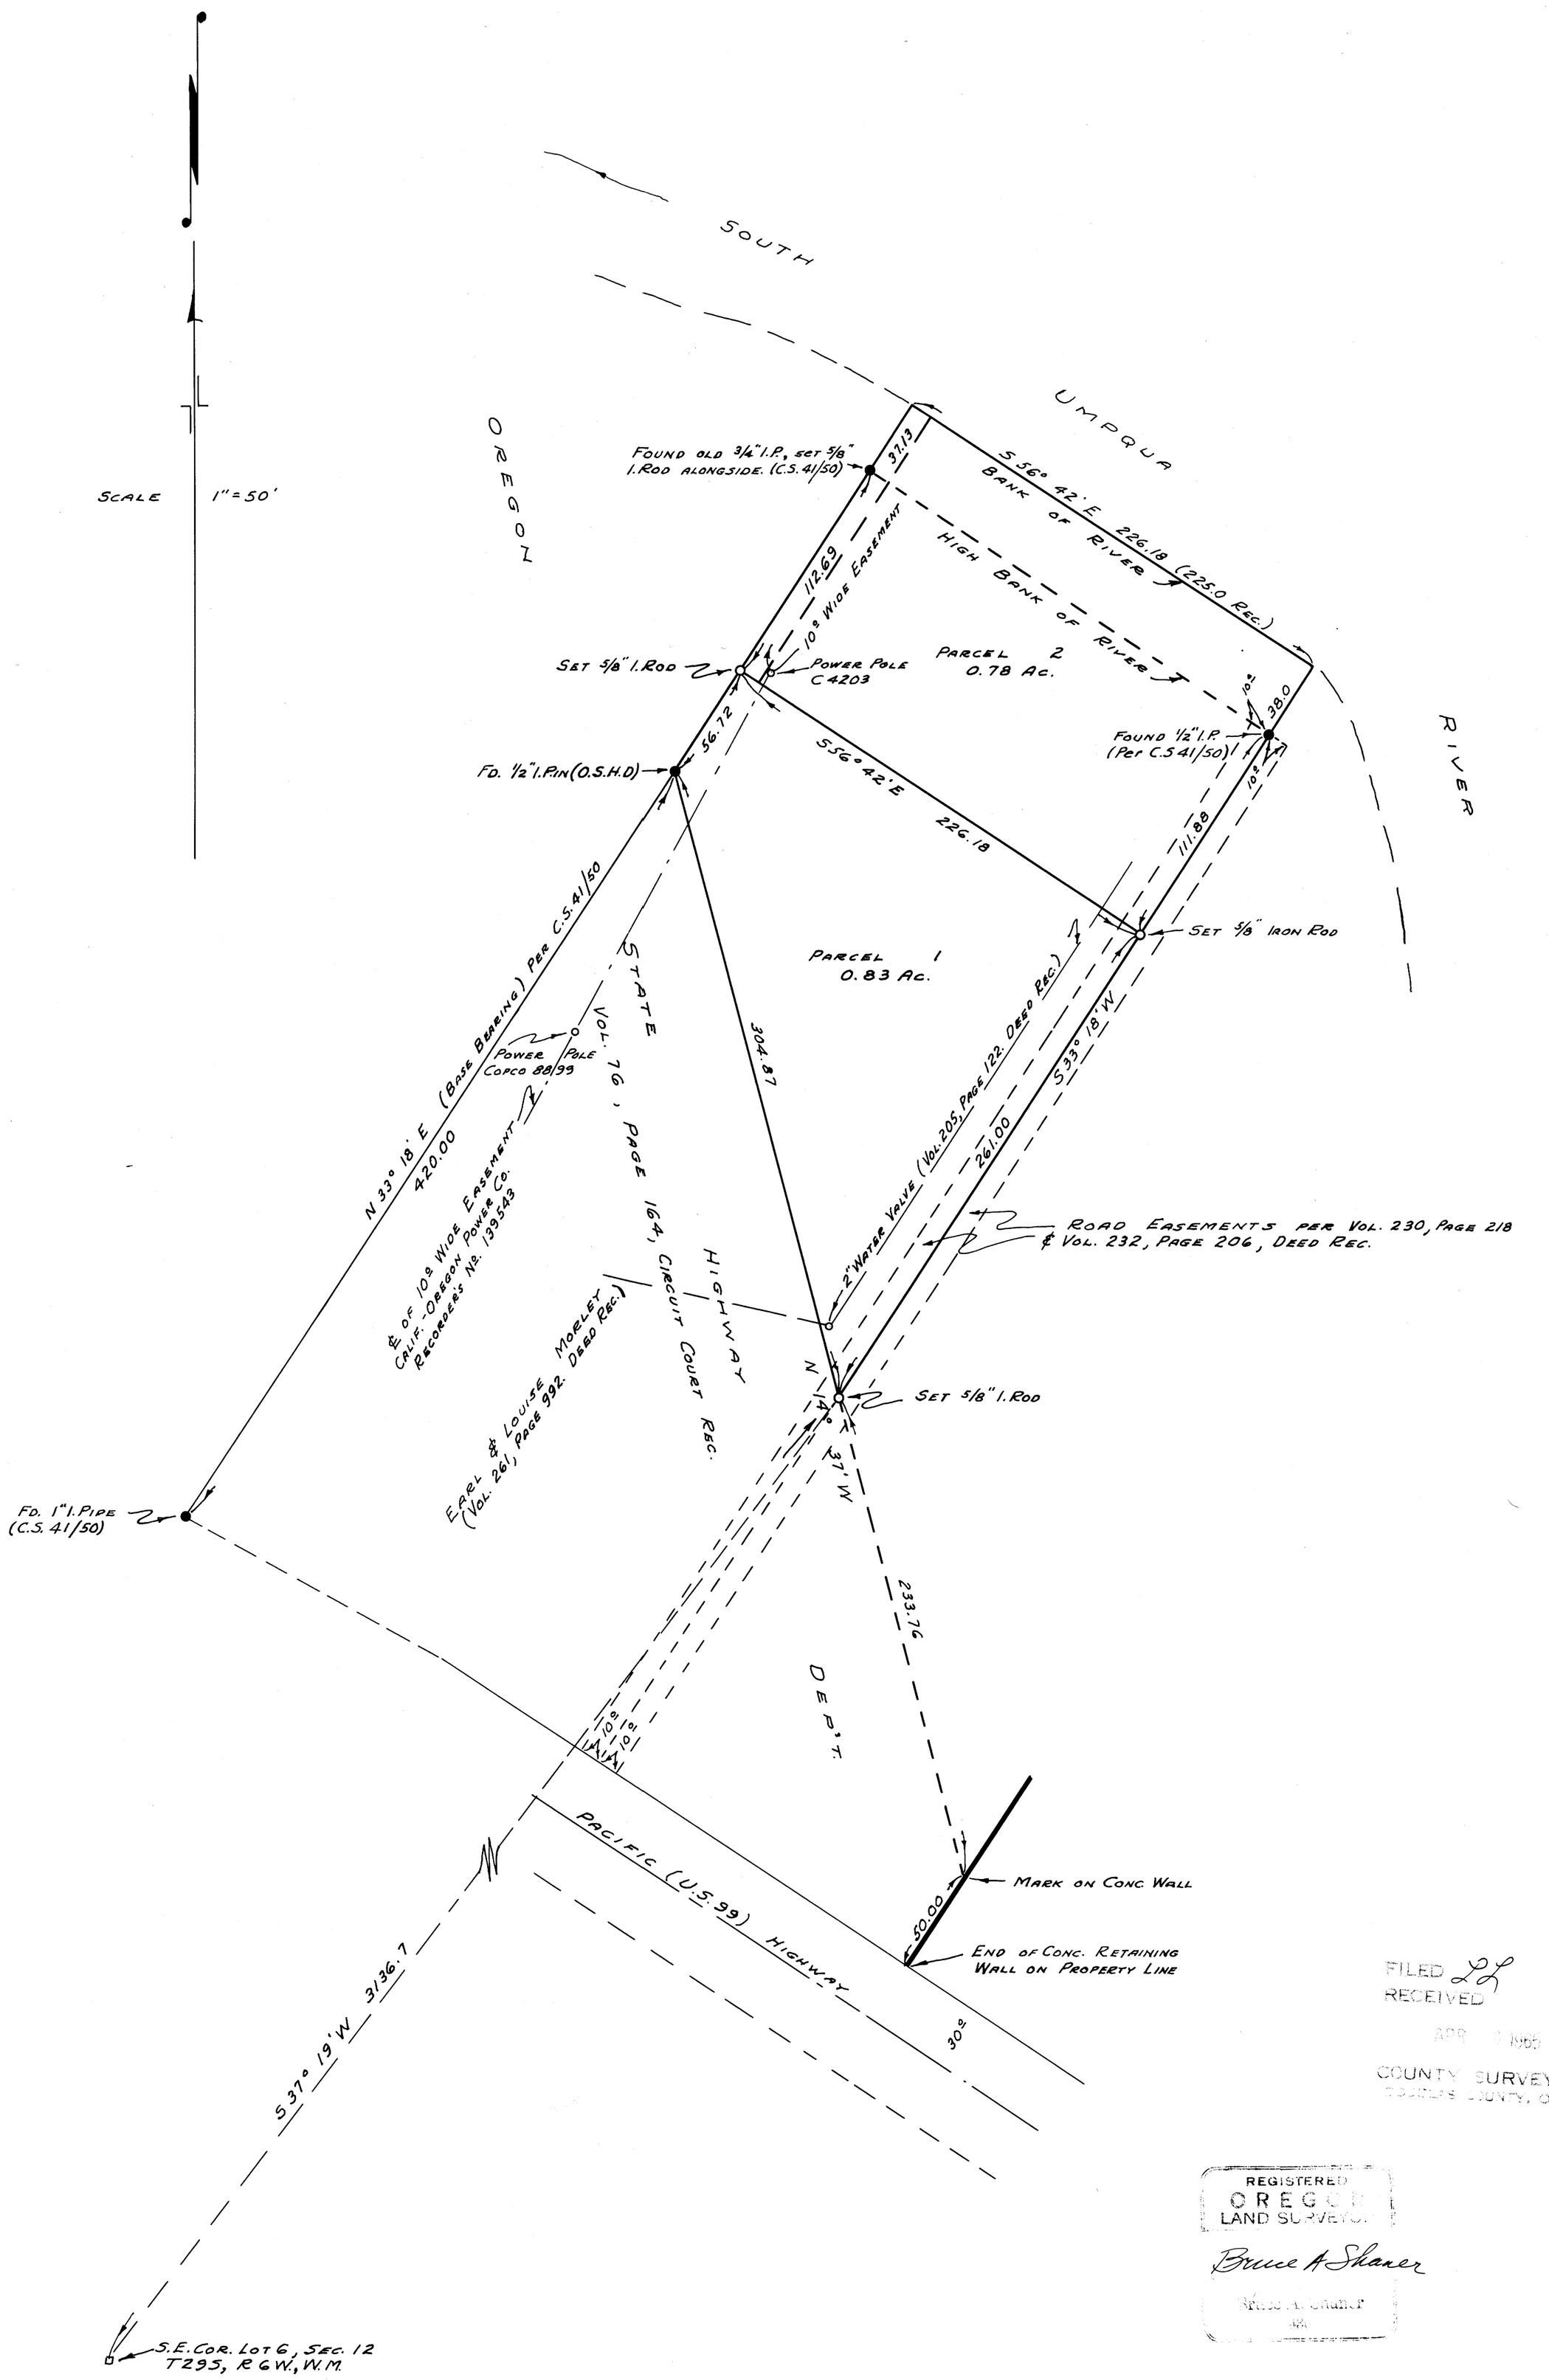

FILED
RECEIVED
APR 9 1965
COUNTY SURVEYOR
DOUGLAS COUNTY, ORE.

REGISTERED
OREGON
LAND SURVEYOR
Bruce A Shaner
Bruce A. Shaner

SURVEY FOR DEED DESCRIPTIONS OF PARCELS IN SECTION 12, T29S, R6W, W.M.

SURVEYED FOR — EARL MORLEY
SURVEYED BY — BRUCE SHANER
DATE – APRIL, 1965 — SCALE – 1" = 50'

REMOVE FROM OFFICE

MAP FILE M 29 - 36