COUNTY SURVEYORS FILE DA
DO NOT REMOVE FROM OFFIC

SURVEY FOR DEED DESCRIPTION IN SECTIONS 11&14 T.22S.,R.6W.,W.M.

For

Roy JONES — Drain, Oregon

Scale: 1" = 100 — April 23, 1965

FILED
RECEIVED
APR 27 1965
COUNTY SURVEYOR
DOUGLAS COUNTY, ORE.

REGISTERED
OREGON
LAND SURVEYOR
Wilford N Haines
MAY 7, 1948
WILFORD N. HAINES
239

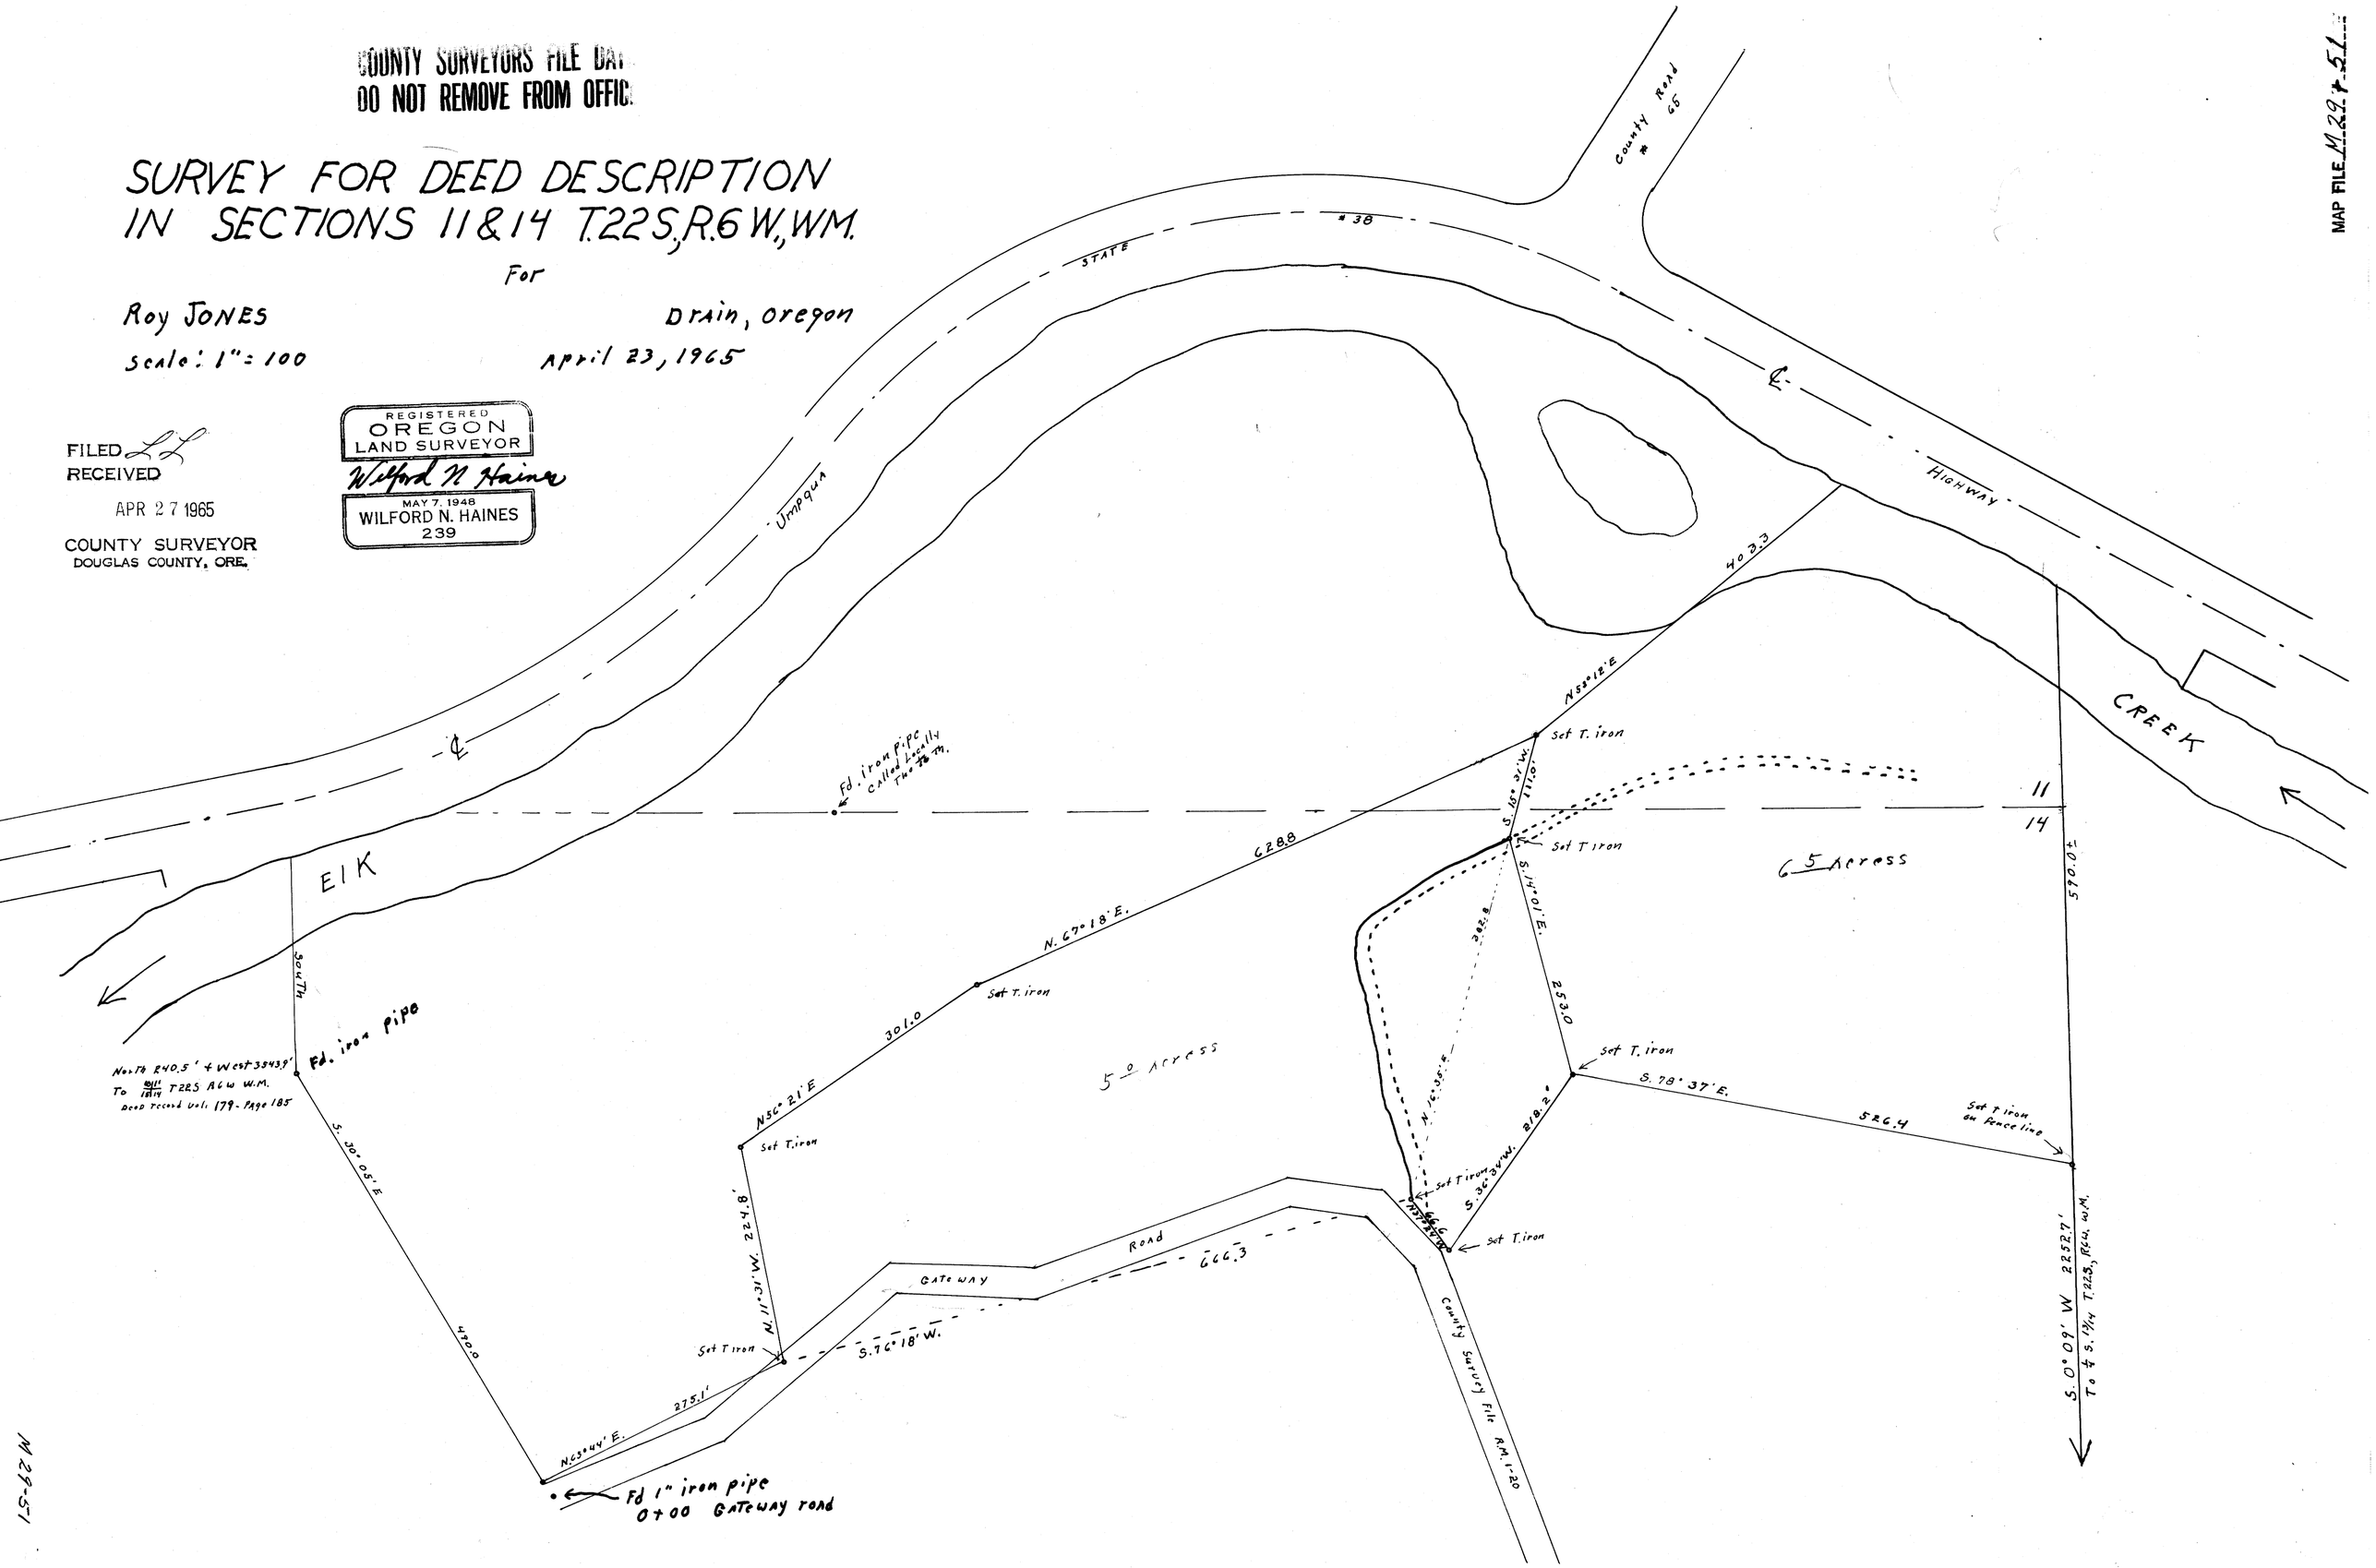

MAP FILE M-29-51

M-29-51