MAP FILE M-30 # 2

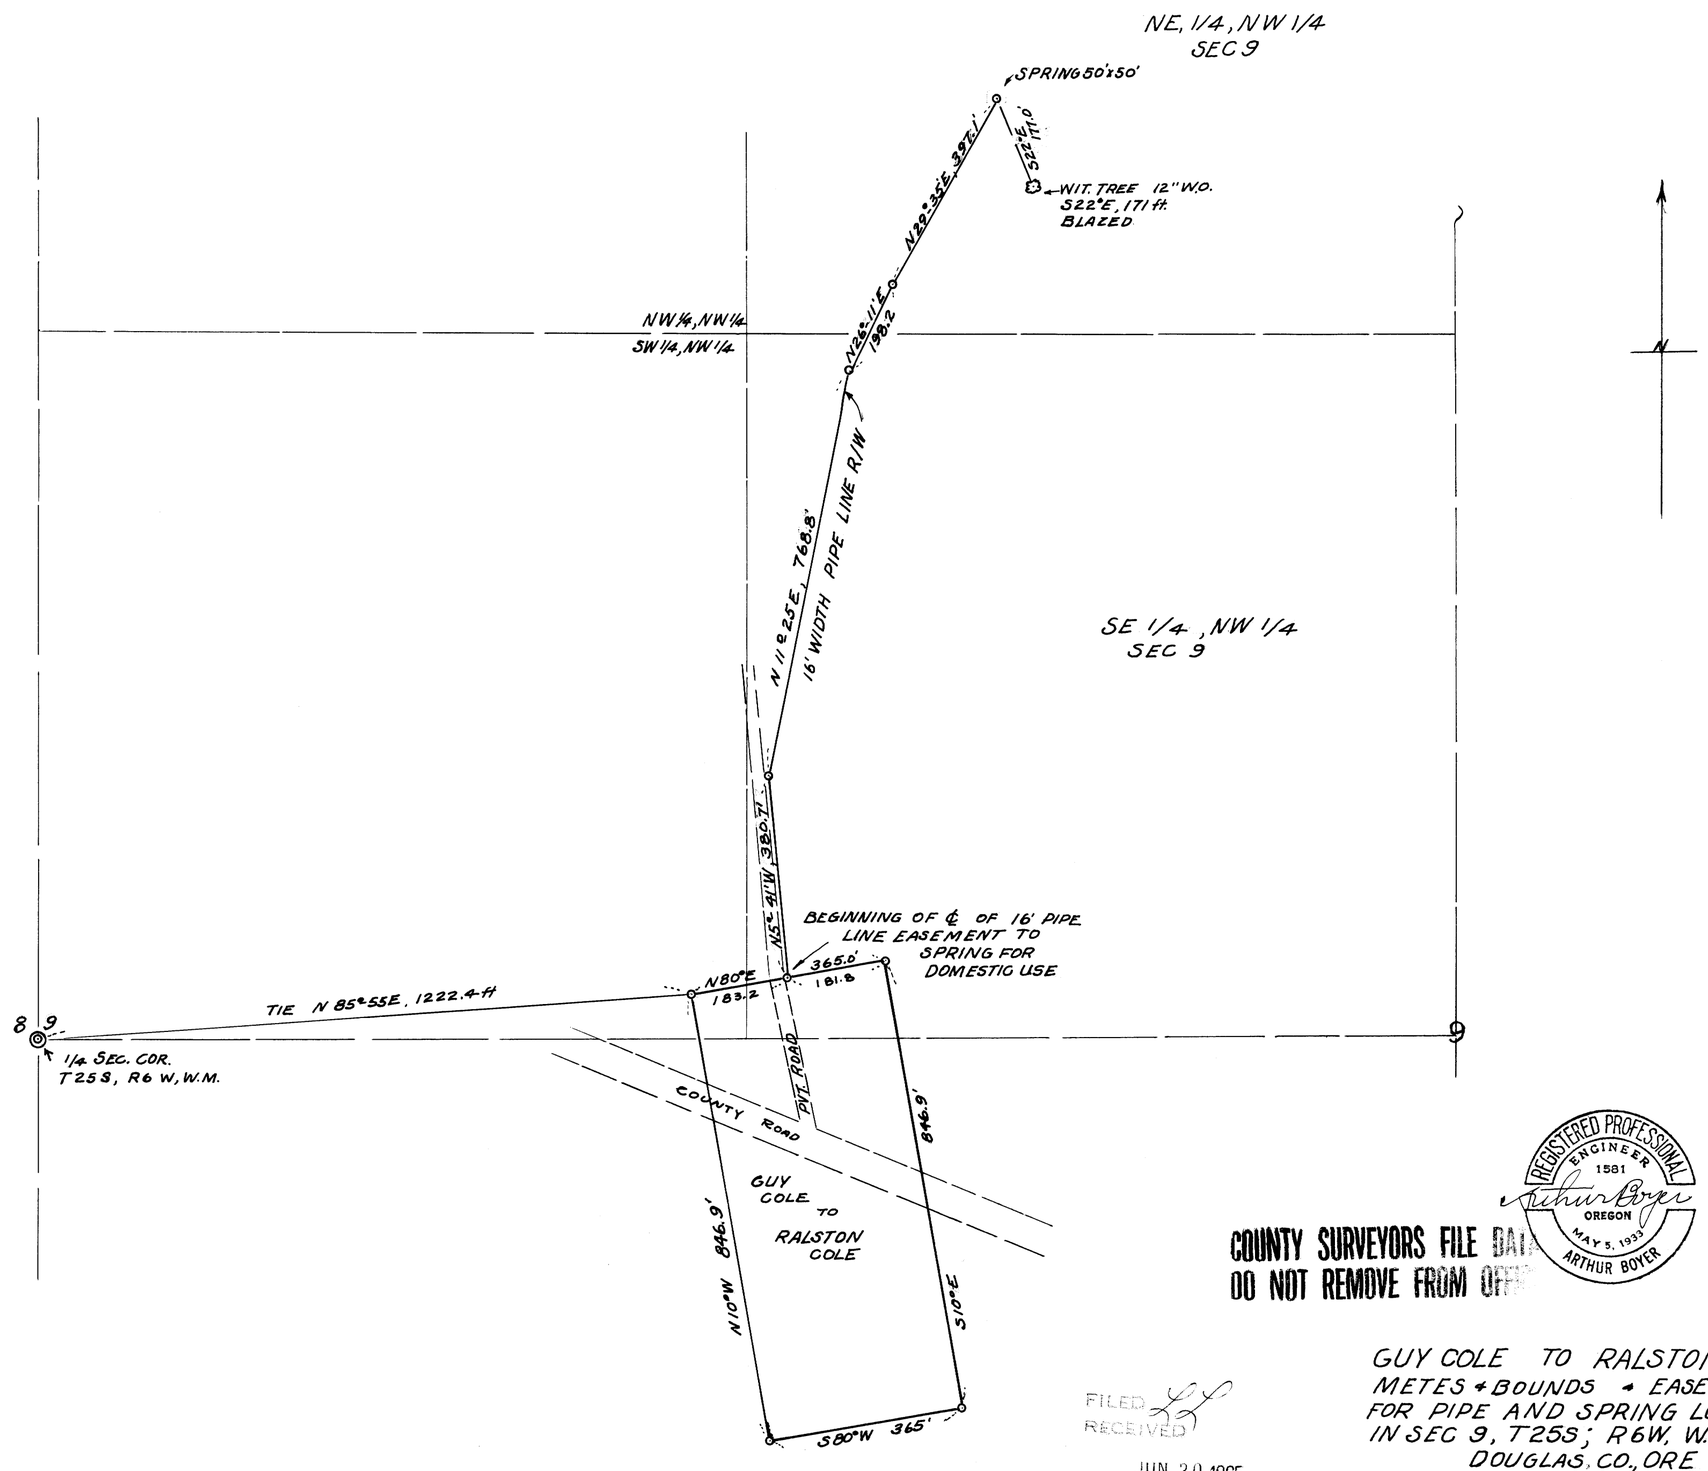

REGISTERED PROFESSIONAL ENGINEER 1581 OREGON MAY 5, 1933 ARTHUR BOYER

COUNTY SURVEYORS FILE DATA
DO NOT REMOVE FROM OFFICE

FILED
RECEIVED
JUN 30 1965
COUNTY SURVEYOR
DOUGLAS COUNTY, ORE.

GUY COLE TO RALSTON COLE
METES + BOUNDS + EASEMENT
FOR PIPE AND SPRING LOCATED
IN SEC 9, T25S; R6W, W.M.
DOUGLAS, CO., ORE
SCALE 1" = 200' JUNE, 1965
ARTHUR BOYER, ENGR.

H.N.

MAP FILE M-30 # 2