MAP FILE M31 # 40

COUNTY SURVEYORS FILE DATA
DO NOT REMOVE FROM OFFICE

SURVEY FOR DEED DESC.

A SURVEY IN SEC. 13 T27S R6W
SURVEYED FOR JIM SUITER APRIL 4, 1966
BY DON E. GARRETT SCALE 1"=50'

BEARINGS ARE BASED ON THE EAST LINE OF RIVERSIDE ADDITION
N 0°28' W AS PER C.S. FILE NO. 54/11, M30-3

REGISTERED
OREGON
LAND SURVEYOR
Don E. Garrett
JULY 14, 1961
DON E. GARRETT
544

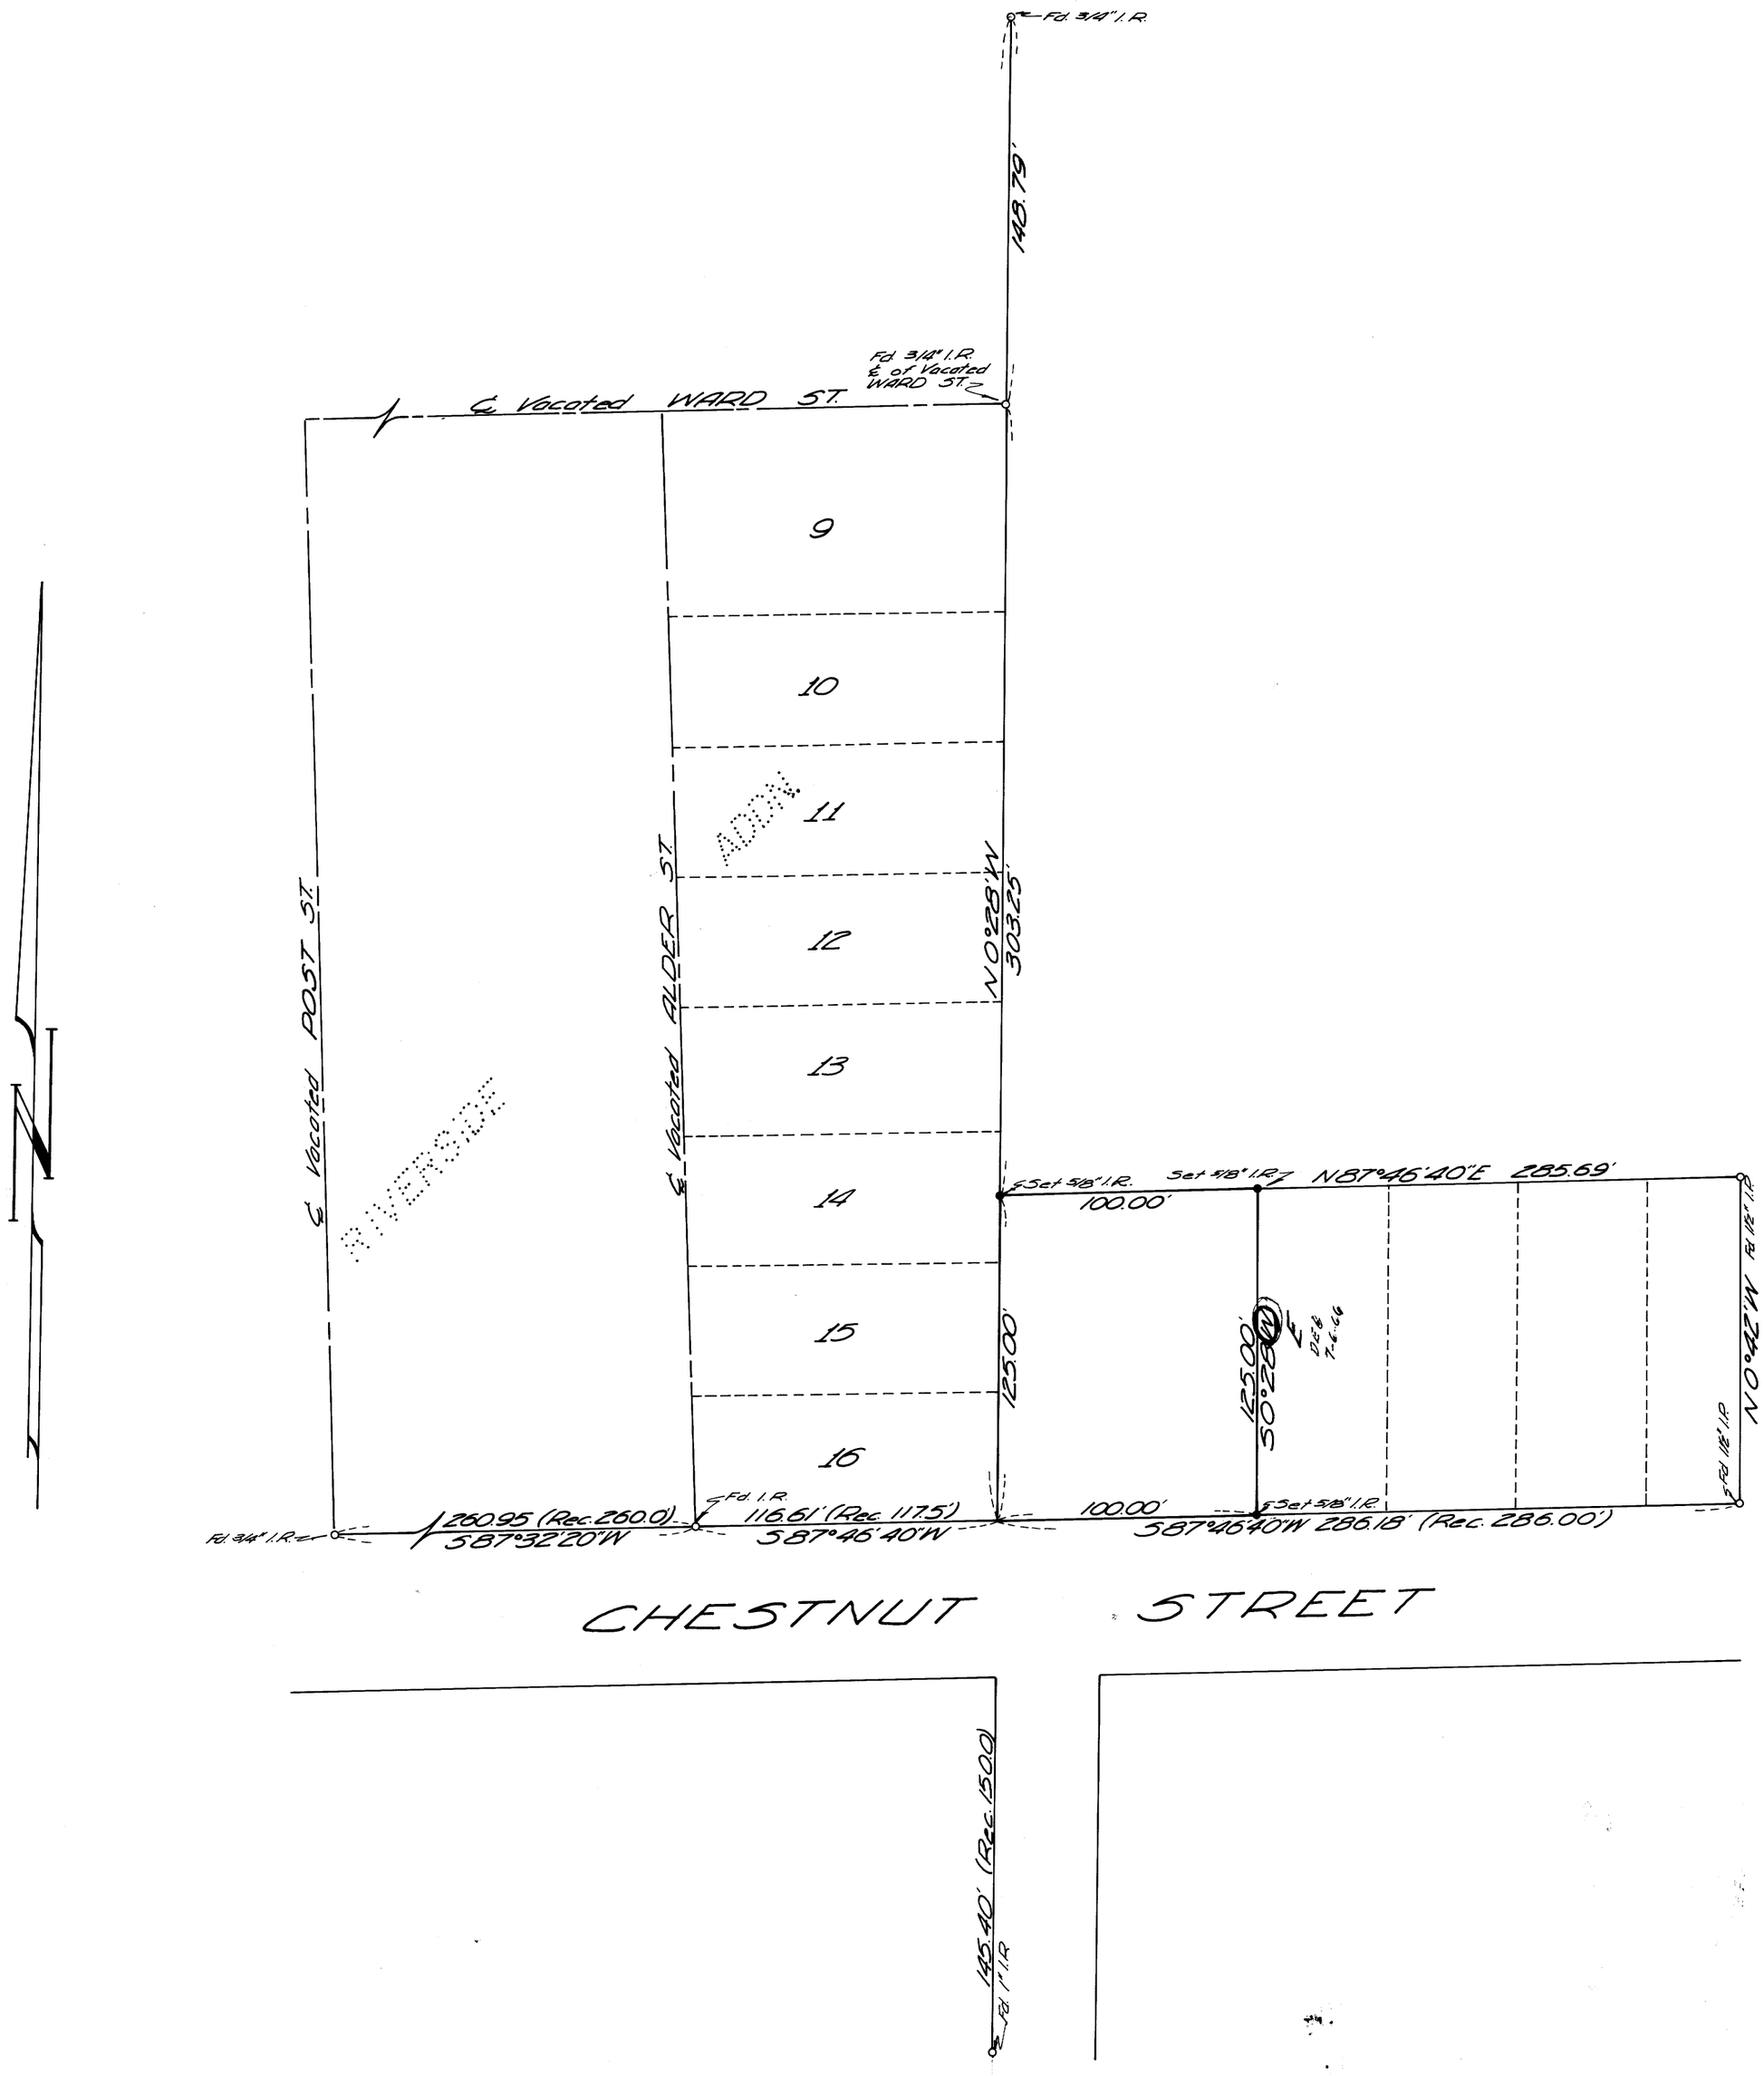

FILED
RECEIVED
APR 2 1966
COUNTY SURVEYOR
DOUGLAS COUNTY, OREGON

MAP FILE M31 # 40