MAP FILE M31 P-44

COUNTY SURVEYORS FILE DATA
DO NOT REMOVE FROM OFFICE

A SURVEY IN SEC. 7 T.25S. R.6W. W.M.
FOR JACK BARNES
BY DON E. GARRETT
APRIL 20, 1966 SCALE 1"=400'
BEARINGS BASED ON SOLAR OBSERVATION
TAKEN APRIL 7, 1966

REGISTERED
OREGON
LAND SURVEYOR
Don E. Garrett
JULY 14, 1961
DON E. GARRETT
544

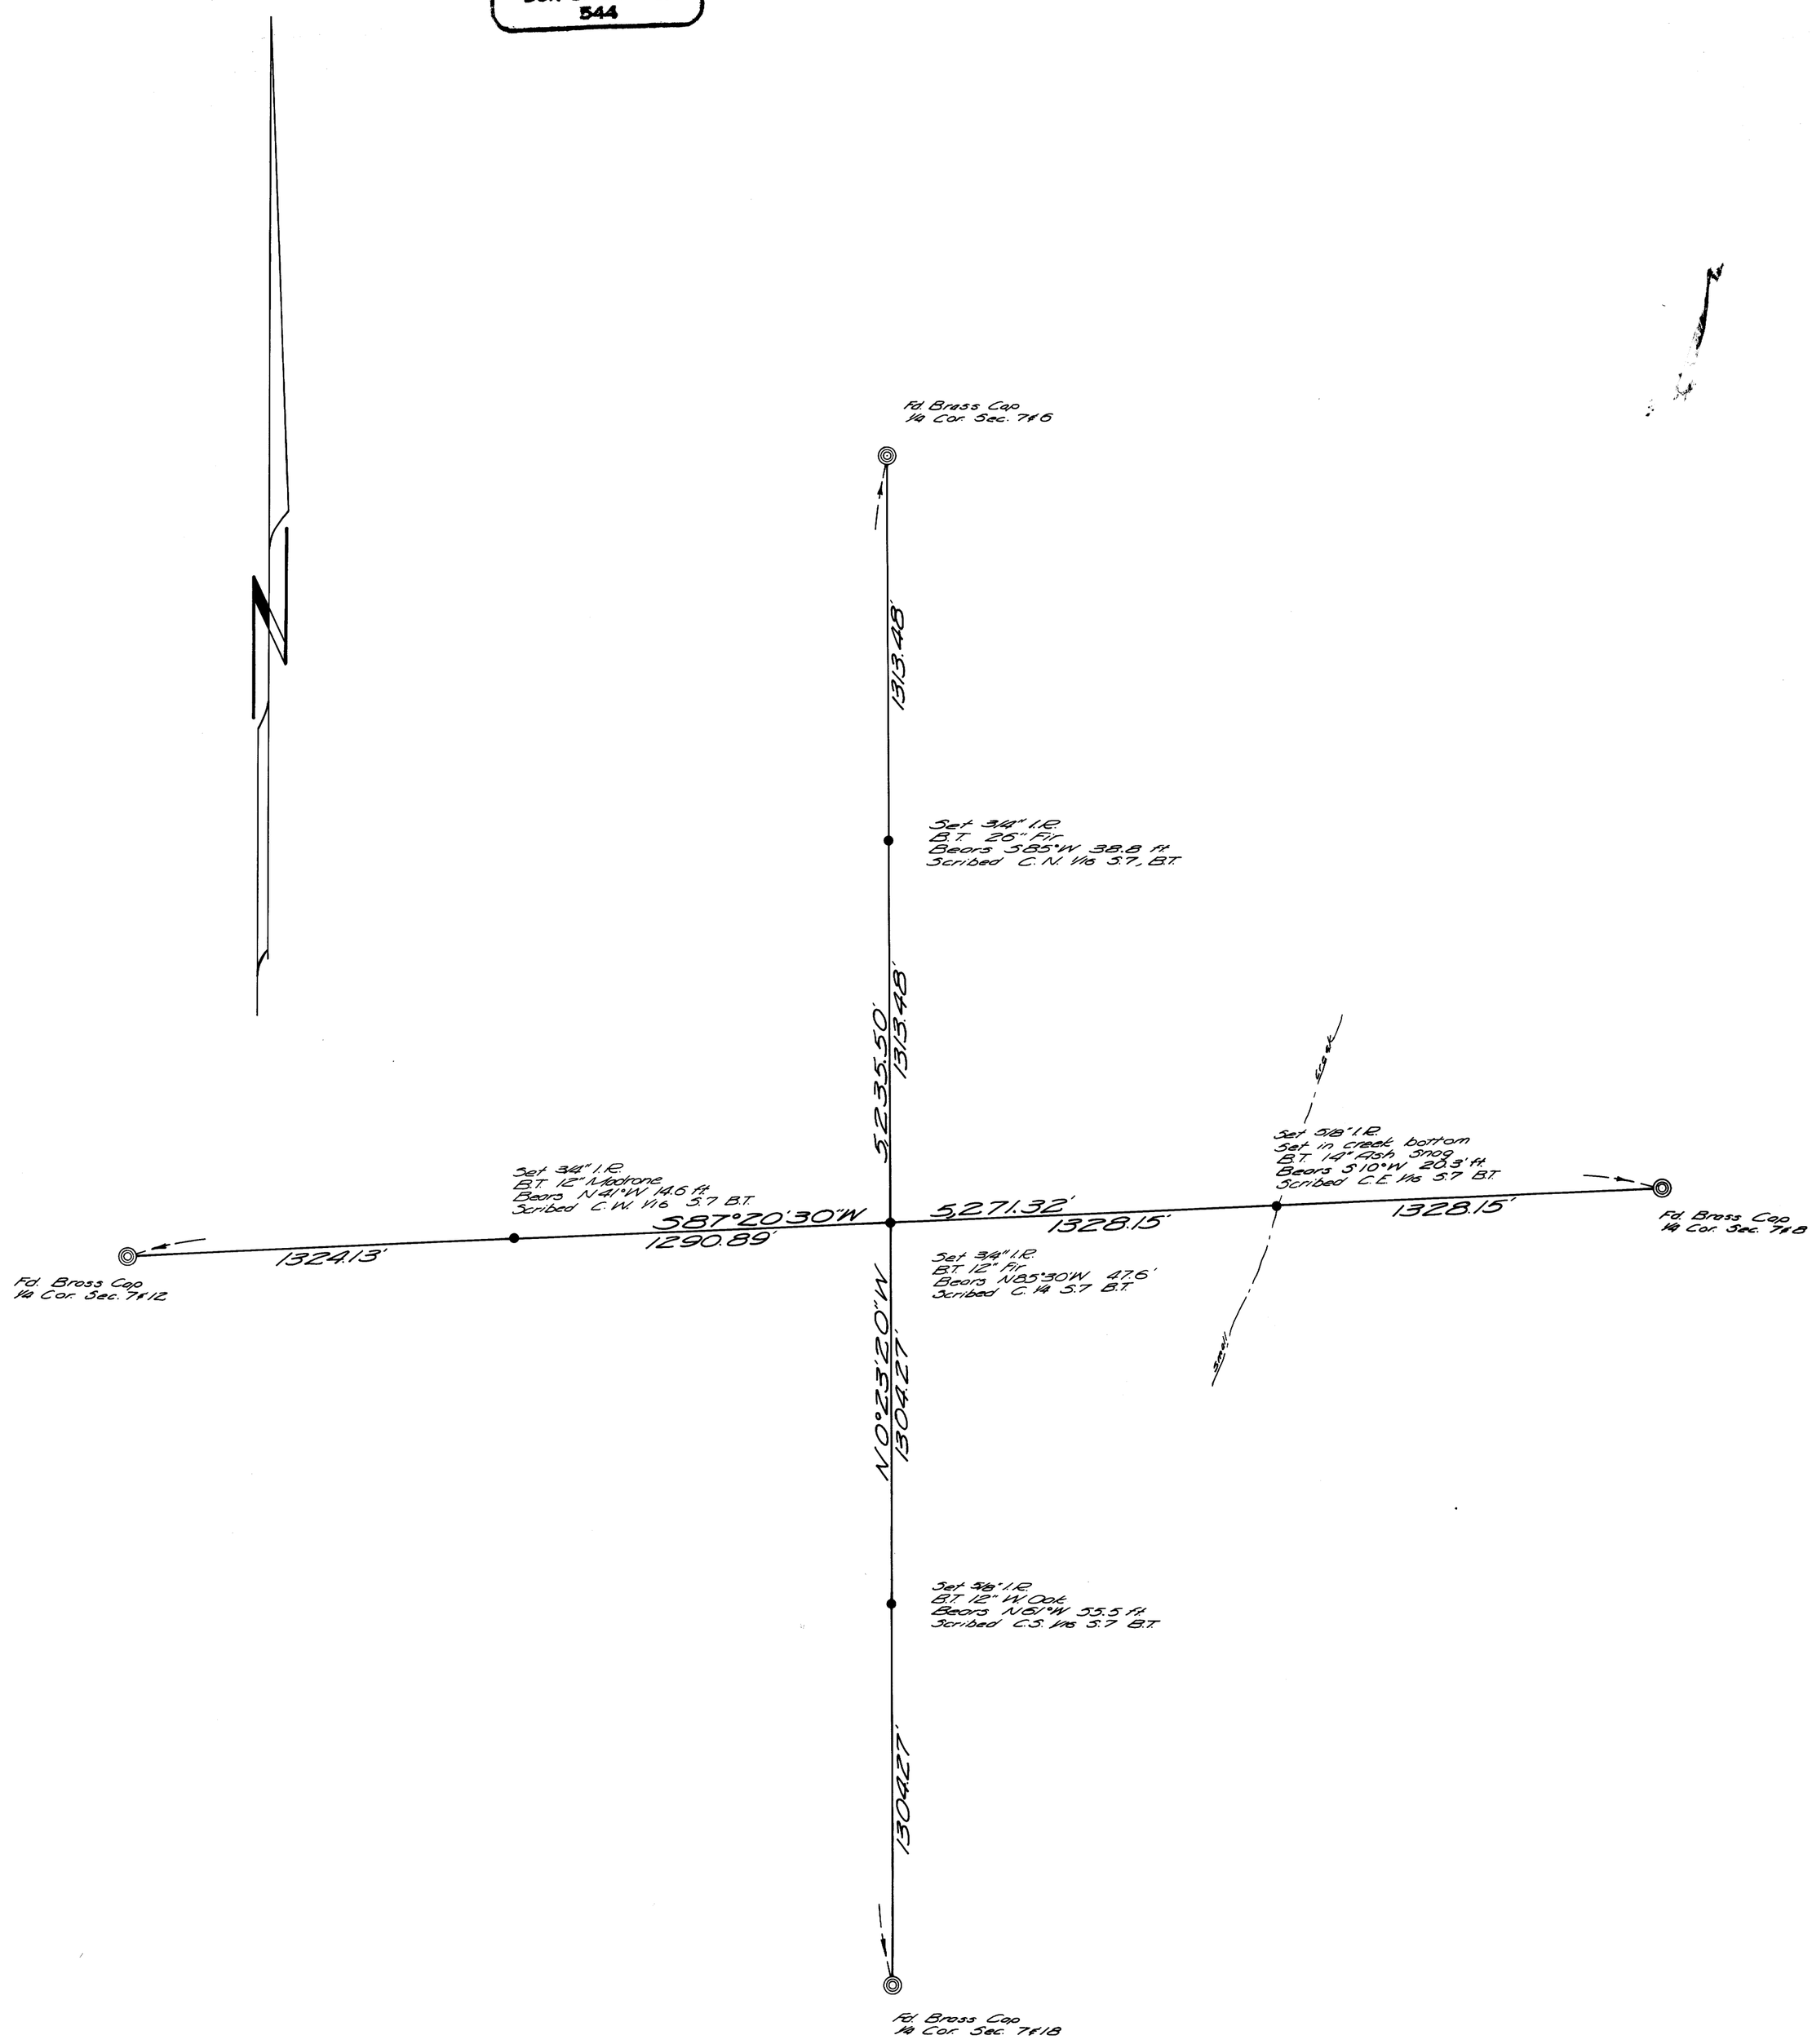

FILED
APR 27 1966

MAP FILE M31 P-44