FILED
RECEIVED
MAY 1 1 1966
COUNTY SURVEYOR
DOUGLAS COUNTY, ORE.

COUNTY SURVEYORS FILE DATA
DO NOT REMOVE FROM OFFICE

A Survey In Lots 28 & 29 First Addn. To Eden Orchards Douglas County, Oregon

Surveyed For Earl Hurley
By Don E. Garrett May 5, 1966
Scale 1"=300'

Bearings based on the North Line of Lots 28 & 29 S89°42'45"E, as per C.S. File M22-78

NOTE: For Data On Proportioning Of Lots & Bearings Of Lots Lines See C.S. File M22-78

REGISTERED
OREGON
LAND SURVEYOR
Don E. Garrett
JULY 14, 1961
DON E. GARRETT
54

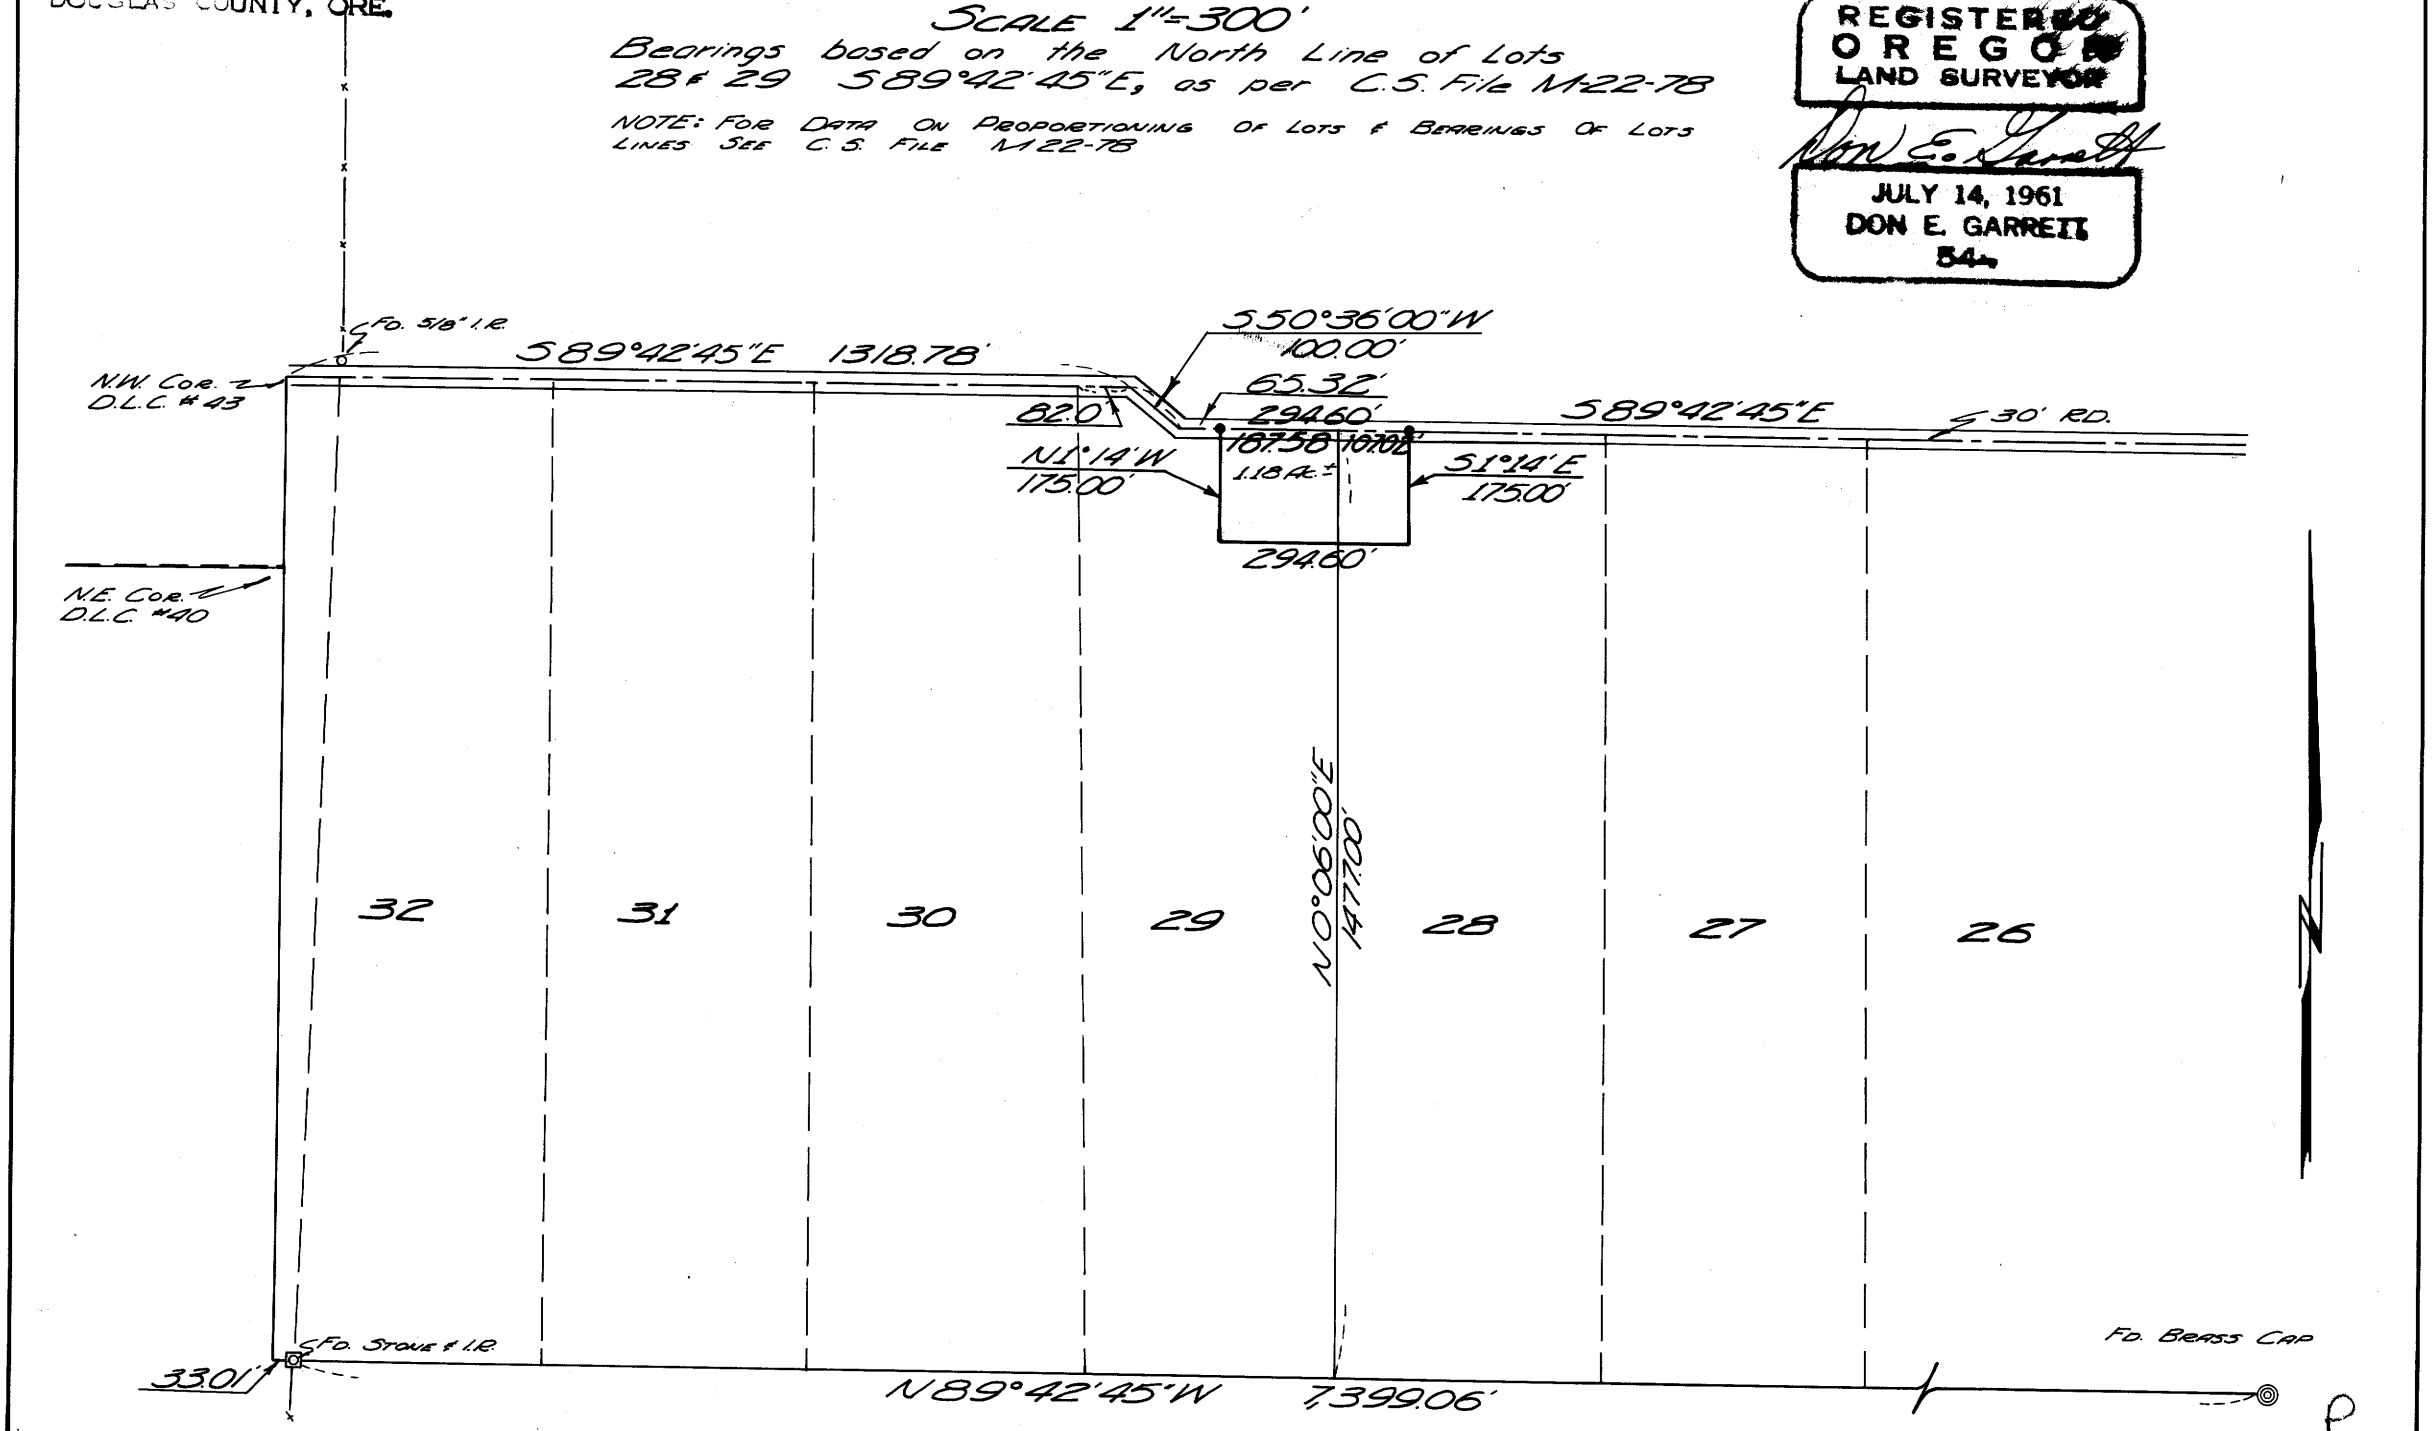

MAP FILE M31 + 57