[redacted]

COUNTY SURVEYOR'S OFFICE
DOUGLAS COUNTY, OREGON.

SURVEY FOR

John W. Meyer in
Section 28, T. 30 S., R. 5 W., W.M.
Geo. J. Wenderoth, Deputy. May 26, 1966
Scale 1" = 200 ft.

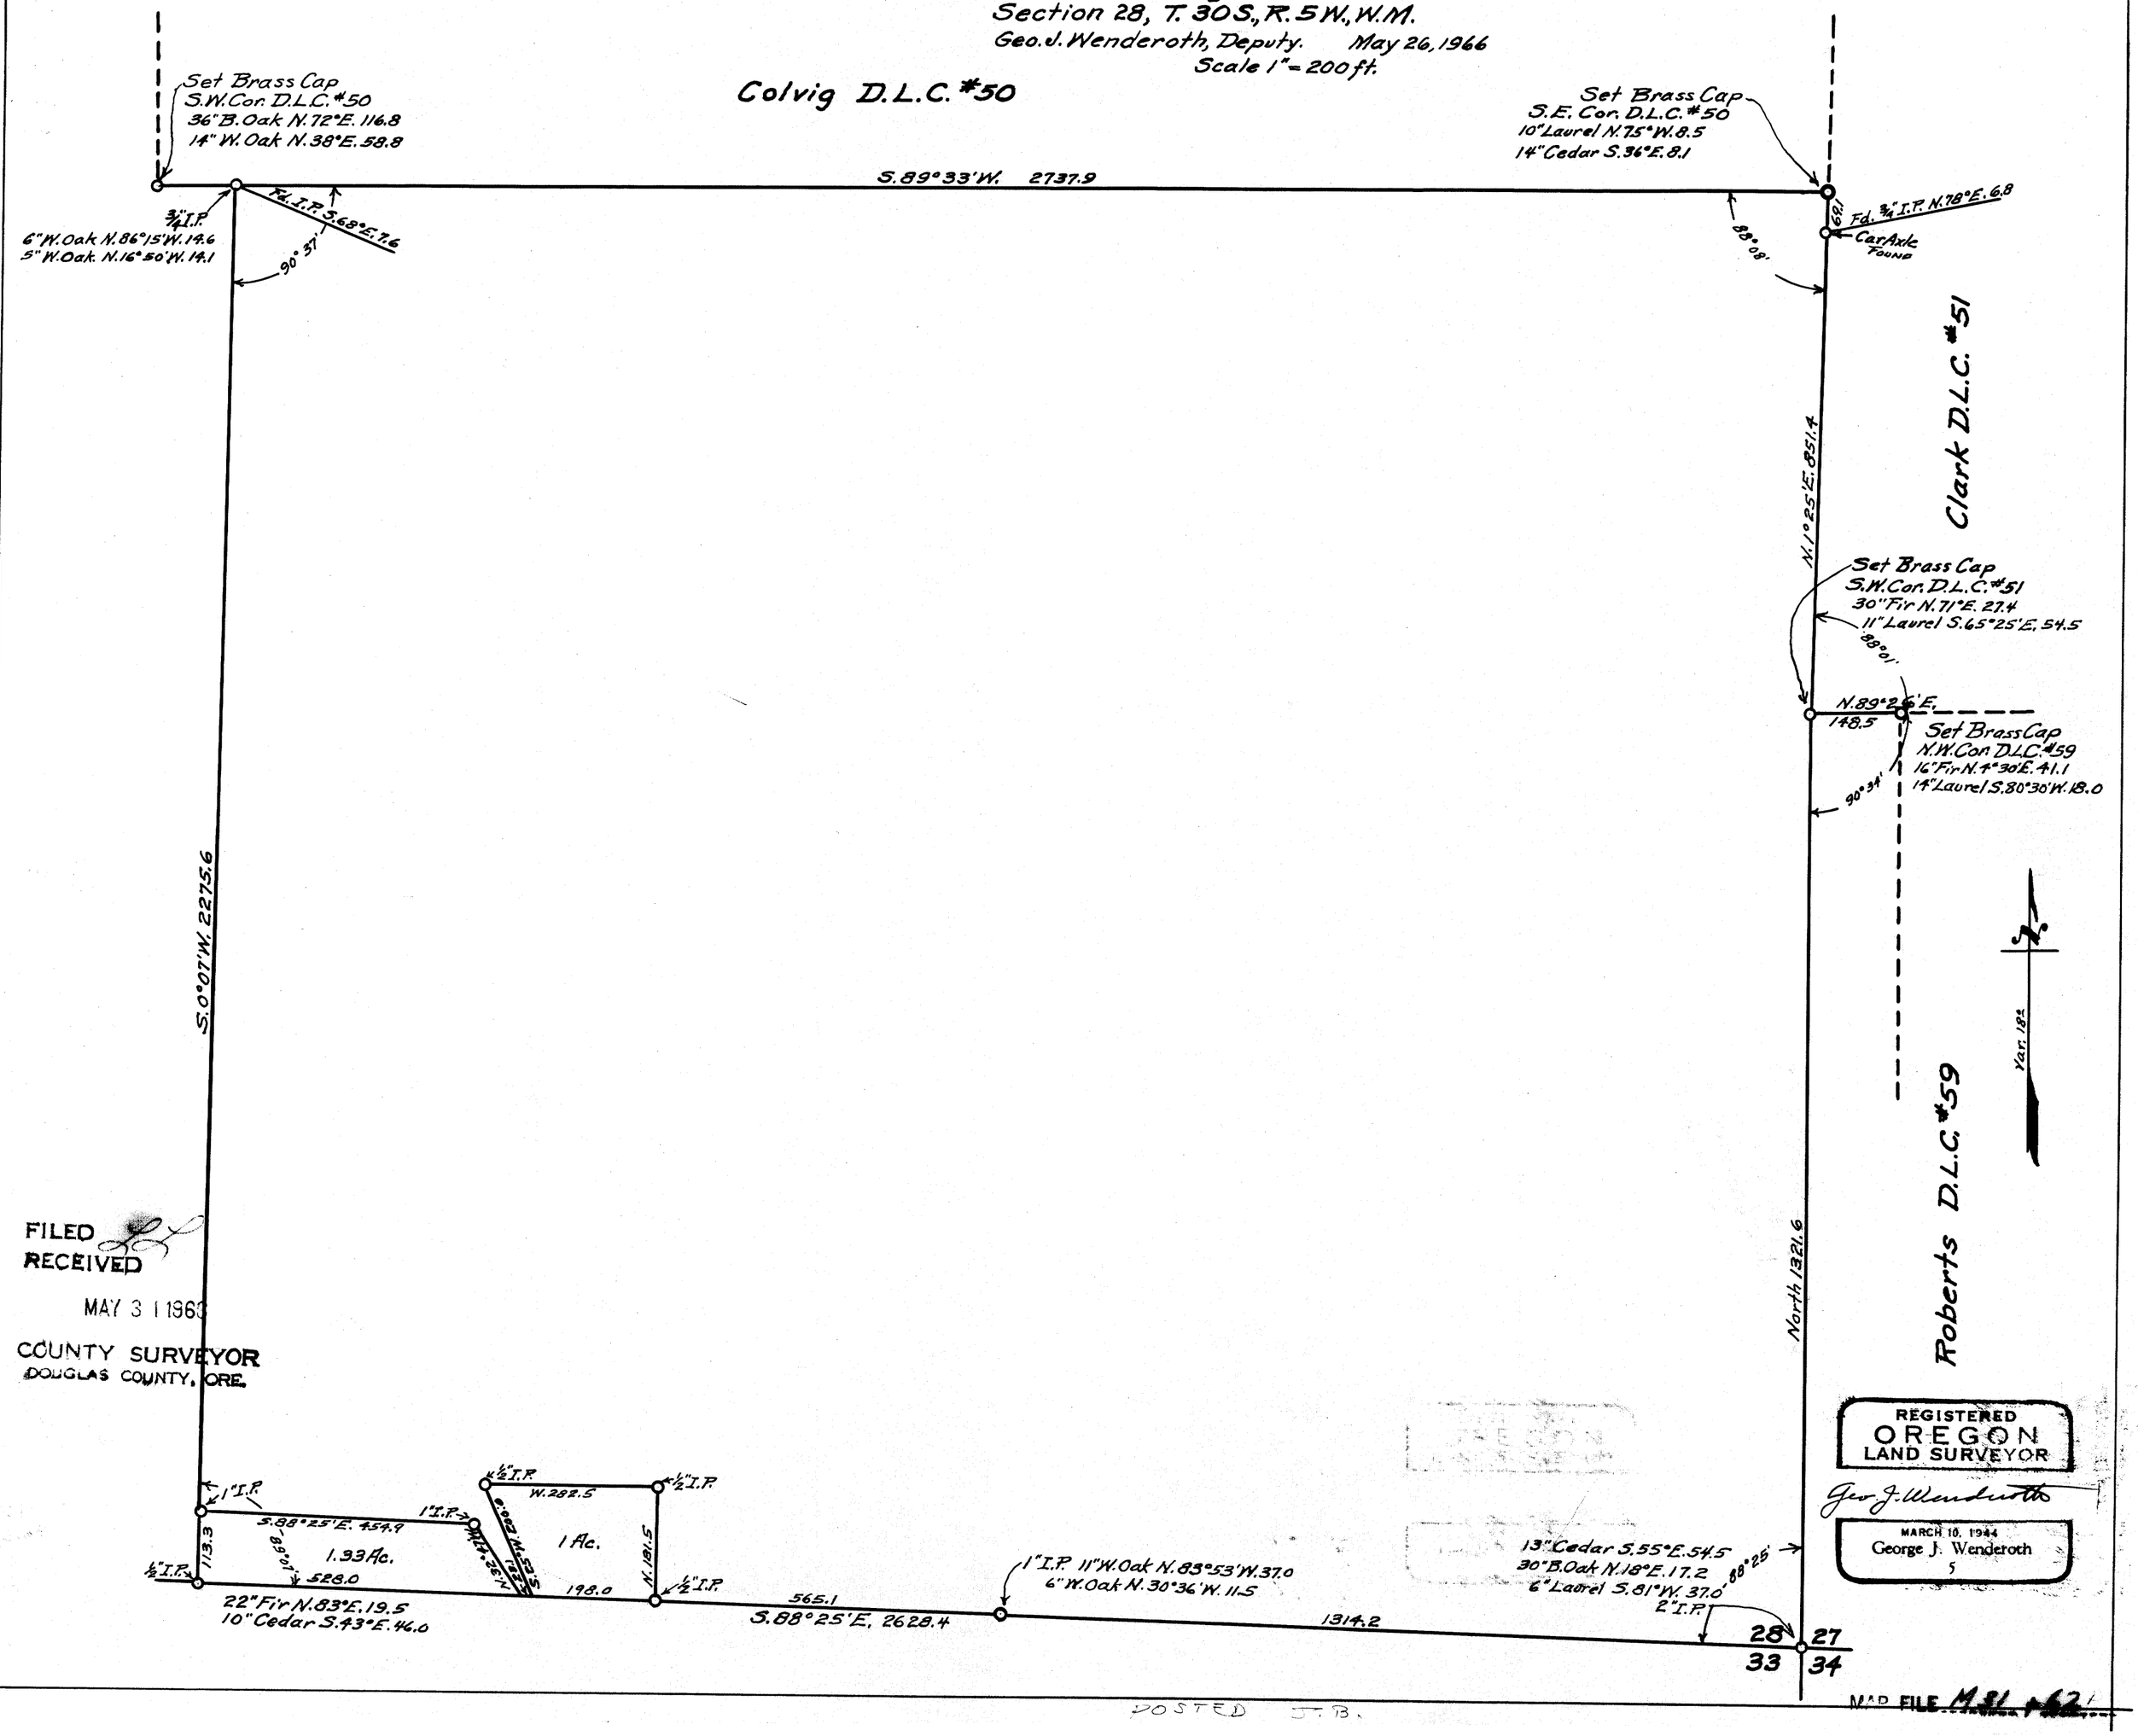

FILED
RECEIVED
MAY 31 1966
COUNTY SURVEYOR
DOUGLAS COUNTY, ORE.

REGISTERED
OREGON
LAND SURVEYOR
Geo. J. Wenderoth
MARCH 10, 1944
George J. Wenderoth
5

MAP FILE M 81 p 62

POSTED J.T.B.