MAP FILE M 31 P 71

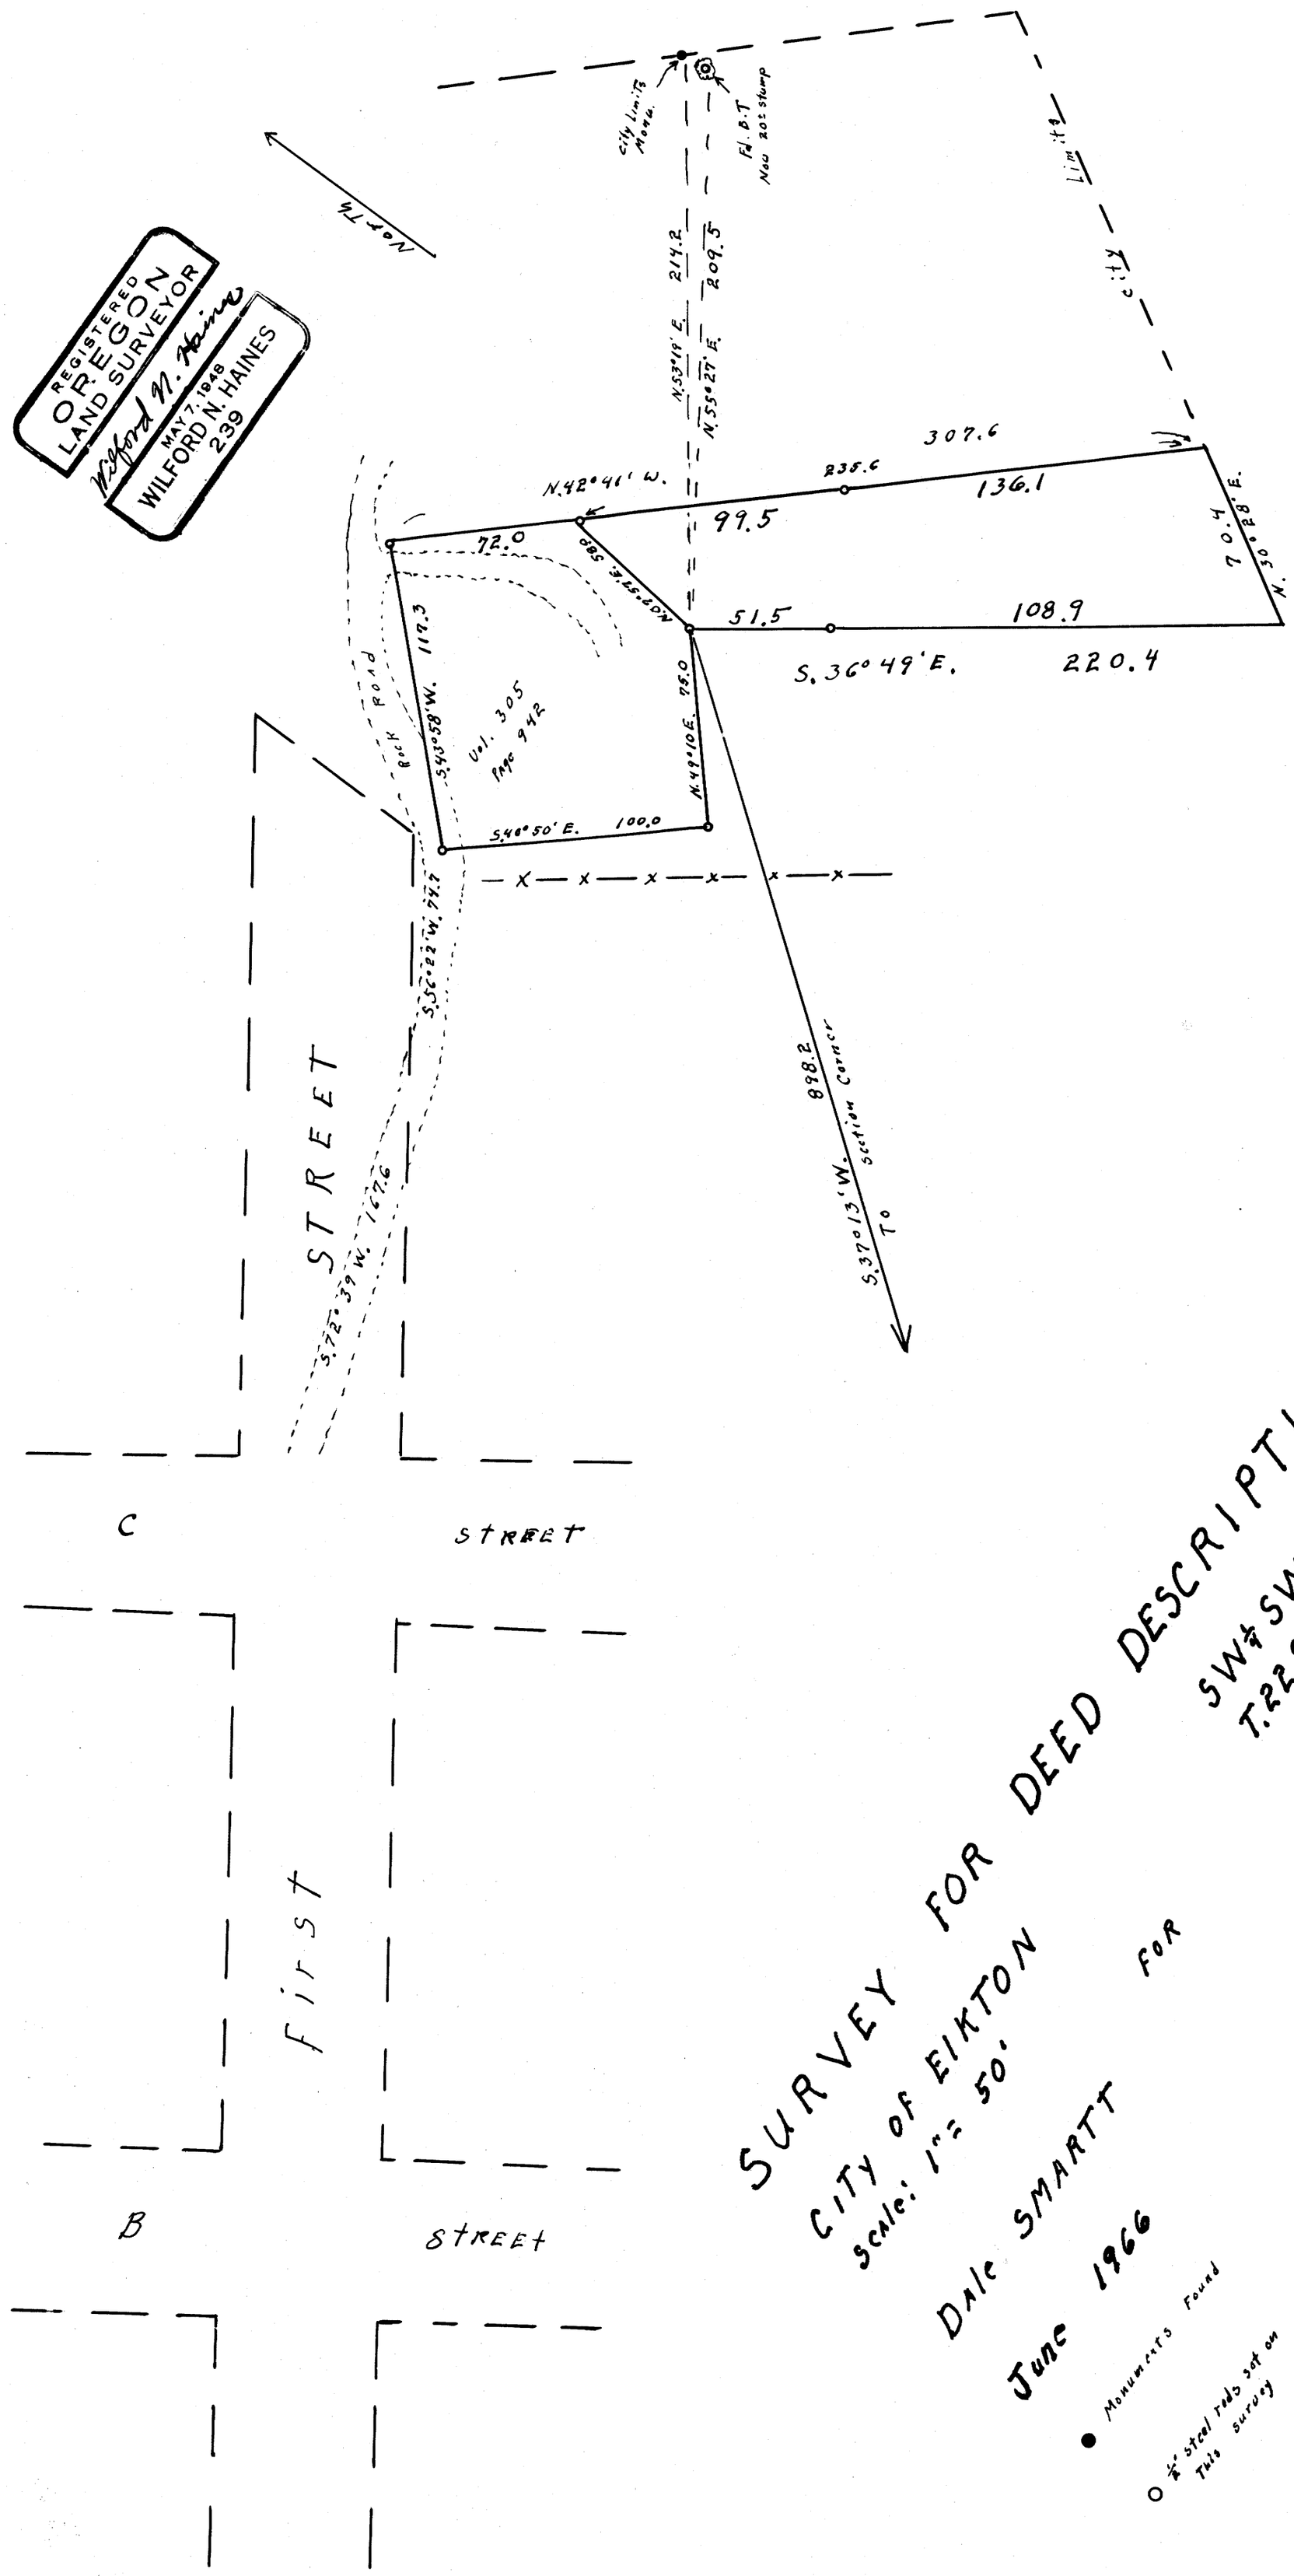

SURVEY FOR DEED DESCRIPTION
CITY OF ELKTON
SW¼ SW¼ S.20, T.22S., R.7W., W.M.
scale: 1" = 50'
ELKTON, OREGON.
FOR
Dale SMARTT
FOR
June 1966

● Monuments Found
○ ½" steel rods set on this survey

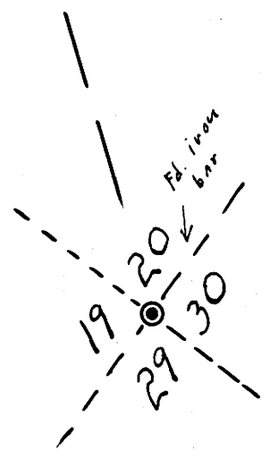

FILED
RECEIVED
JUN 24 1966
COUNTY SURVEYOR
DOUGLAS COUNTY, ORE.

MAP FILE M 31 P 71