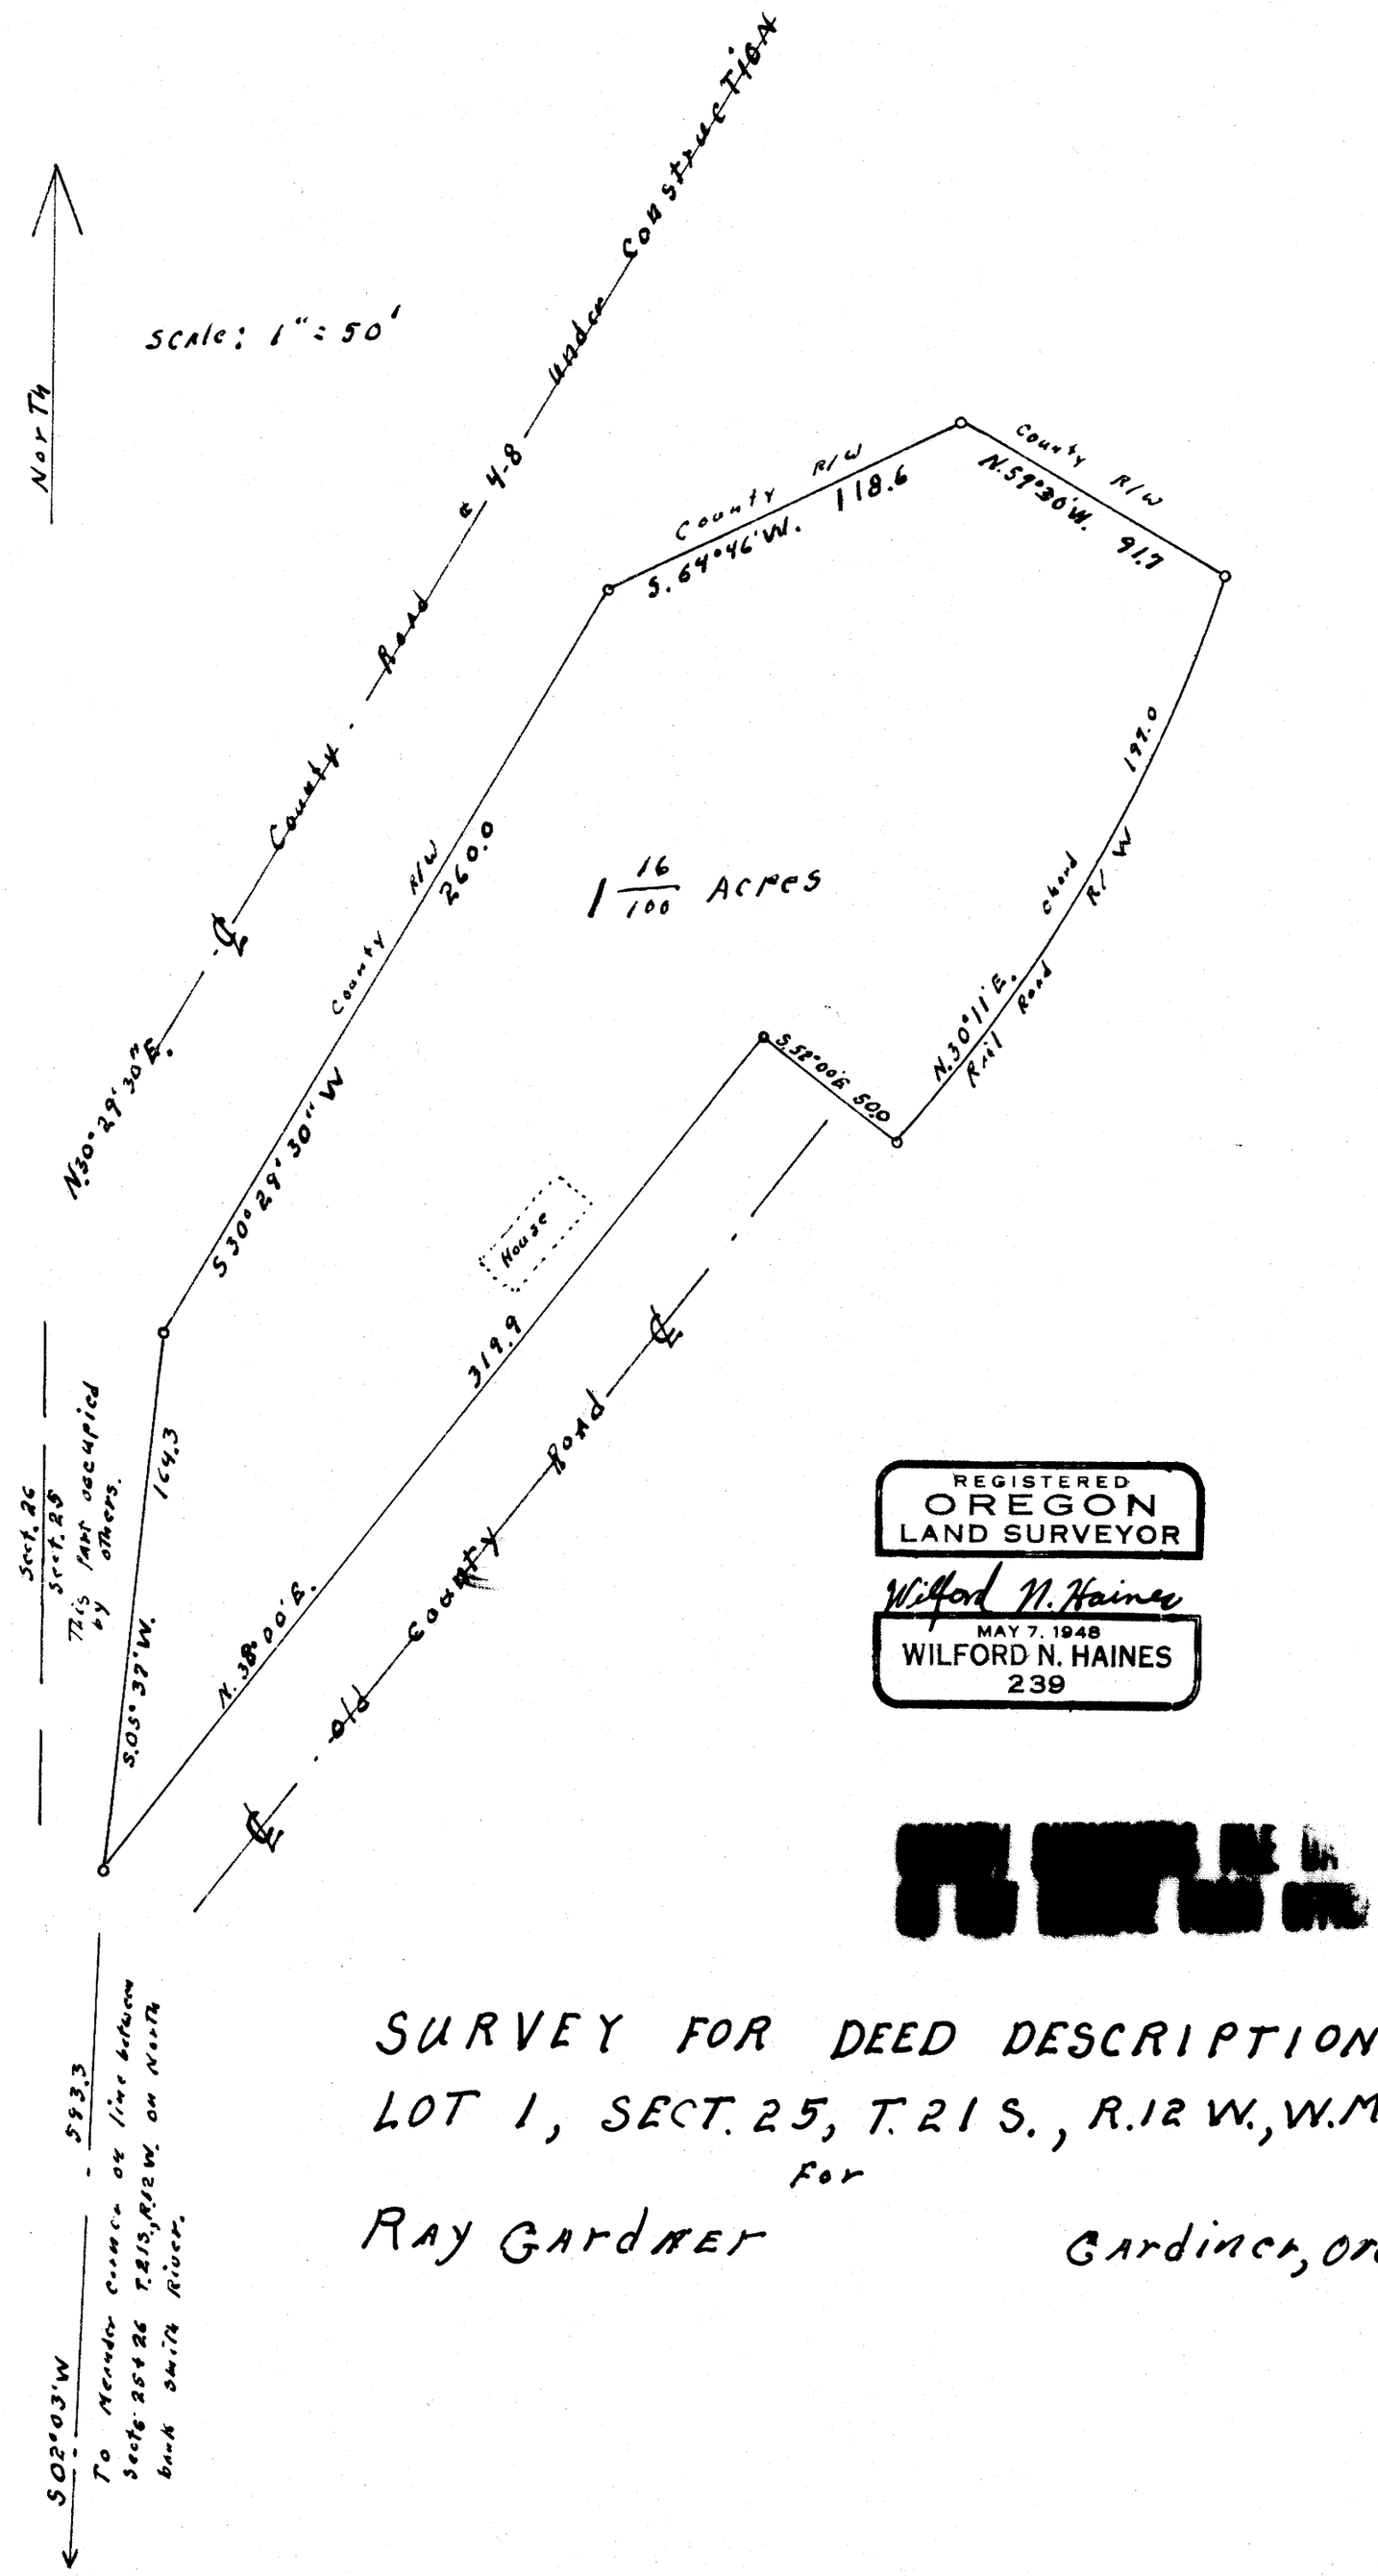

REGISTERED
OREGON
LAND SURVEYOR
Wilford N. Haines
MAY 7, 1948
WILFORD N. HAINES
239

SURVEY FOR DEED DESCRIPTION
LOT 1, SECT. 25, T. 21 S., R. 12 W., W.M.
for
RAY GARDNER Gardiner, Ore.

FILED
RECEIVED
JUL 15 1968
COUNTY SURVEYOR
DOUGLAS COUNTY, ORE.

NOTE: NO MONUMENTS SET ON THIS SURVEY.

3

MAP FILE M31 P 78