COUNTY SURVEYORS FILE DATA
DO NOT REMOVE FROM OFFICE

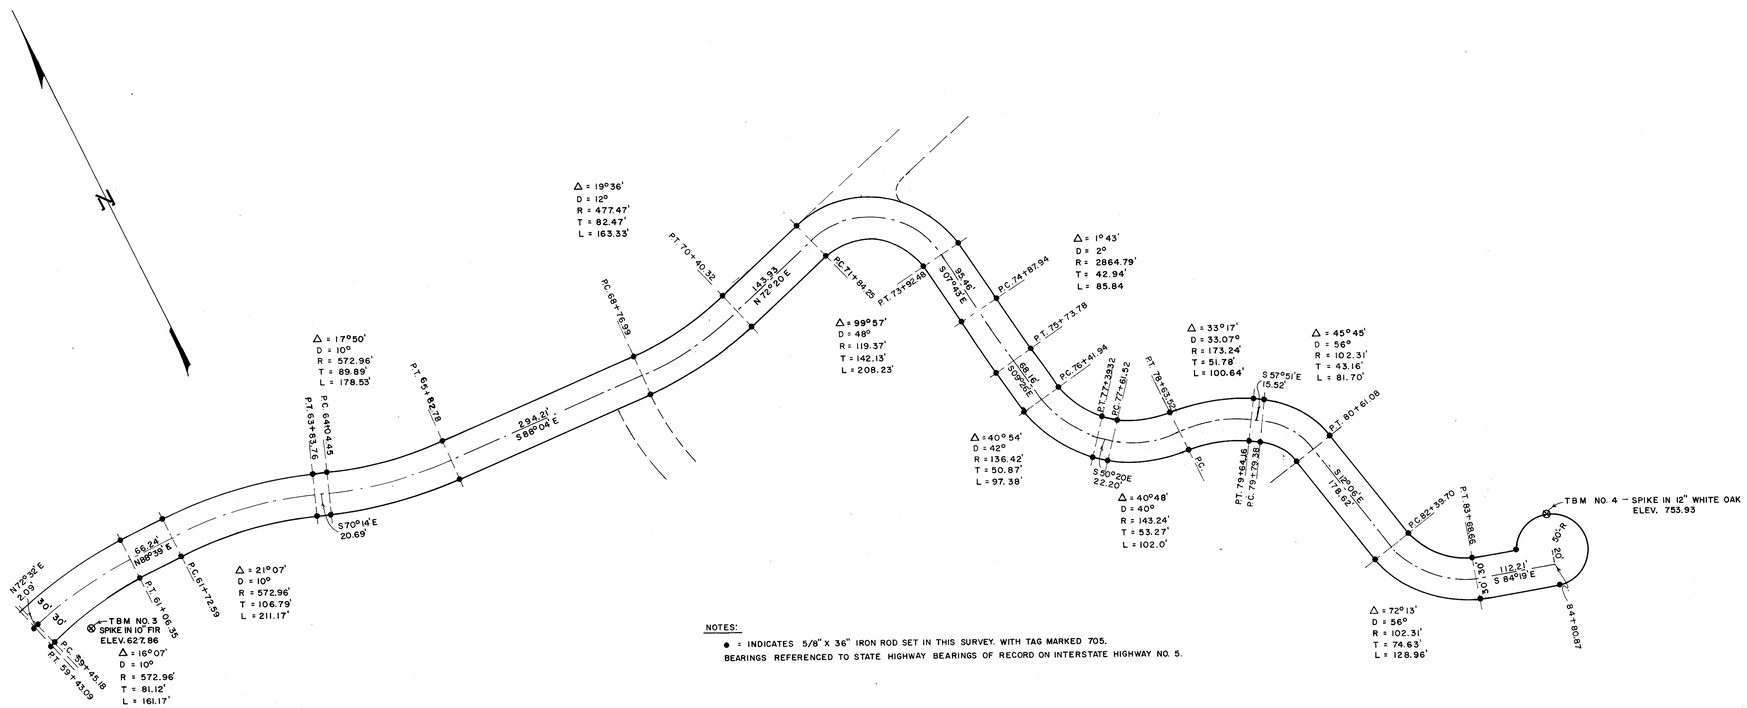

NOTES:

● = INDICATES 5/8" X 36" IRON ROD SET IN THIS SURVEY. WITH TAG MARKED 705.
BEARINGS REFERENCED TO STATE HIGHWAY BEARINGS OF RECORD ON INTERSTATE HIGHWAY NO. 5.

FILED
RECORDED
MAR 14 1983
COUNTY SURVEYOR
DOUGLAS COUNTY, ORE.

PLAN		BY	DATE
	SURVEYED		
	PLOTTED		
NOTE BOOK	ALIGNMENT CHECKED		
	RT. OF WAY CHECKED		
NO.			

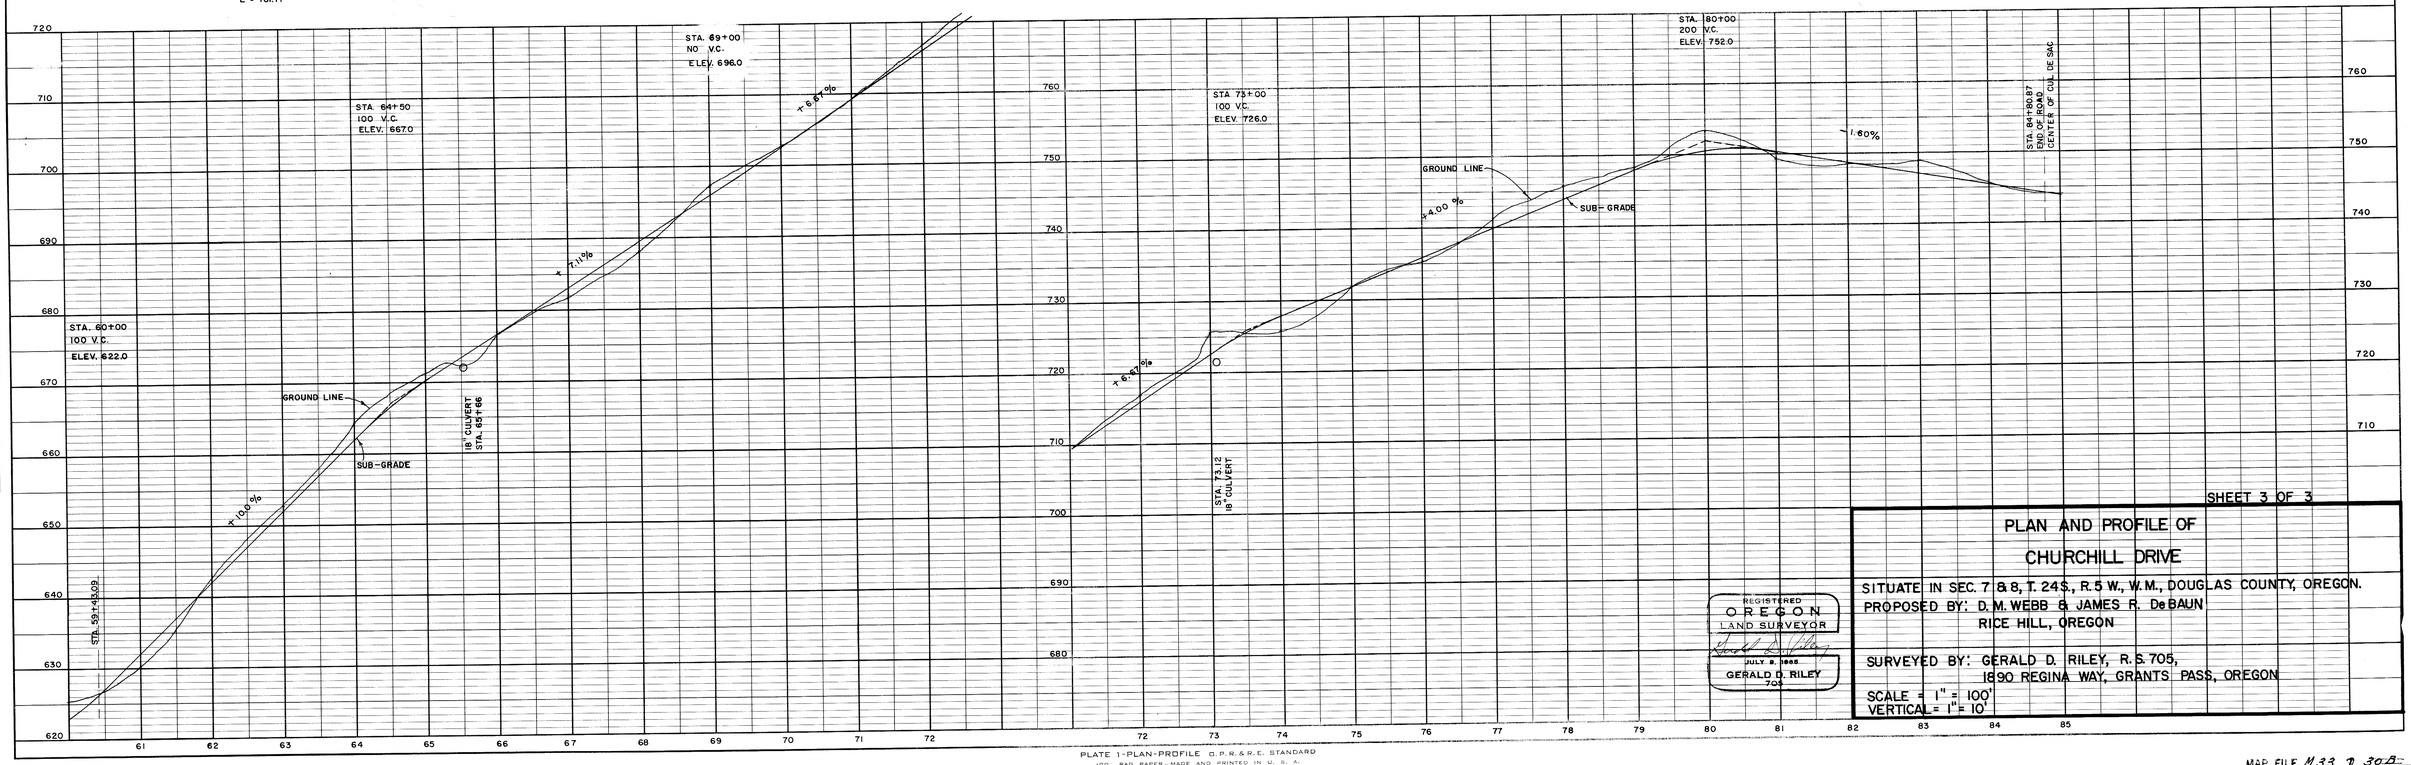

PROFILE		BY	DATE
	SURVEYED		
	PLOTTED		
NOTE BOOK	GRADES CHECKED		
	B.M. NOTED		
NO.	STRUCTURE NOTA.NS CH.KD.		

SHEET 3 OF 3

REGISTERED
OREGON
LAND SURVEYOR
JULY 9, 1985
GERALD D. RILEY
705

PLAN AND PROFILE OF CHURCHILL DRIVE

SITUATE IN SEC. 7 & 8, T. 24 S., R. 5 W., W.M., DOUGLAS COUNTY, OREGON.
PROPOSED BY: D. M. WEBB & JAMES R. DeBAUN
RICE HILL, OREGON

SURVEYED BY: GERALD D. RILEY, R.S. 705,
1890 REGINA WAY, GRANTS PASS, OREGON

SCALE = 1" = 100'
VERTICAL = 1" = 10'

PLATE 1-PLAN-PROFILE O.P.R.&R.E. STANDARD
100% RAG PAPER-MADE AND PRINTED IN U.S.A.
EUGENE DIETZGEN CO.

MAP FILE M 33 P 39A

COUNTY SURVEYORS FILE DATA
DO NOT REMOVE FROM OFFICE