COUNTY SURVEYORS FILE DATA
DO NOT REMOVE FROM OFFICE

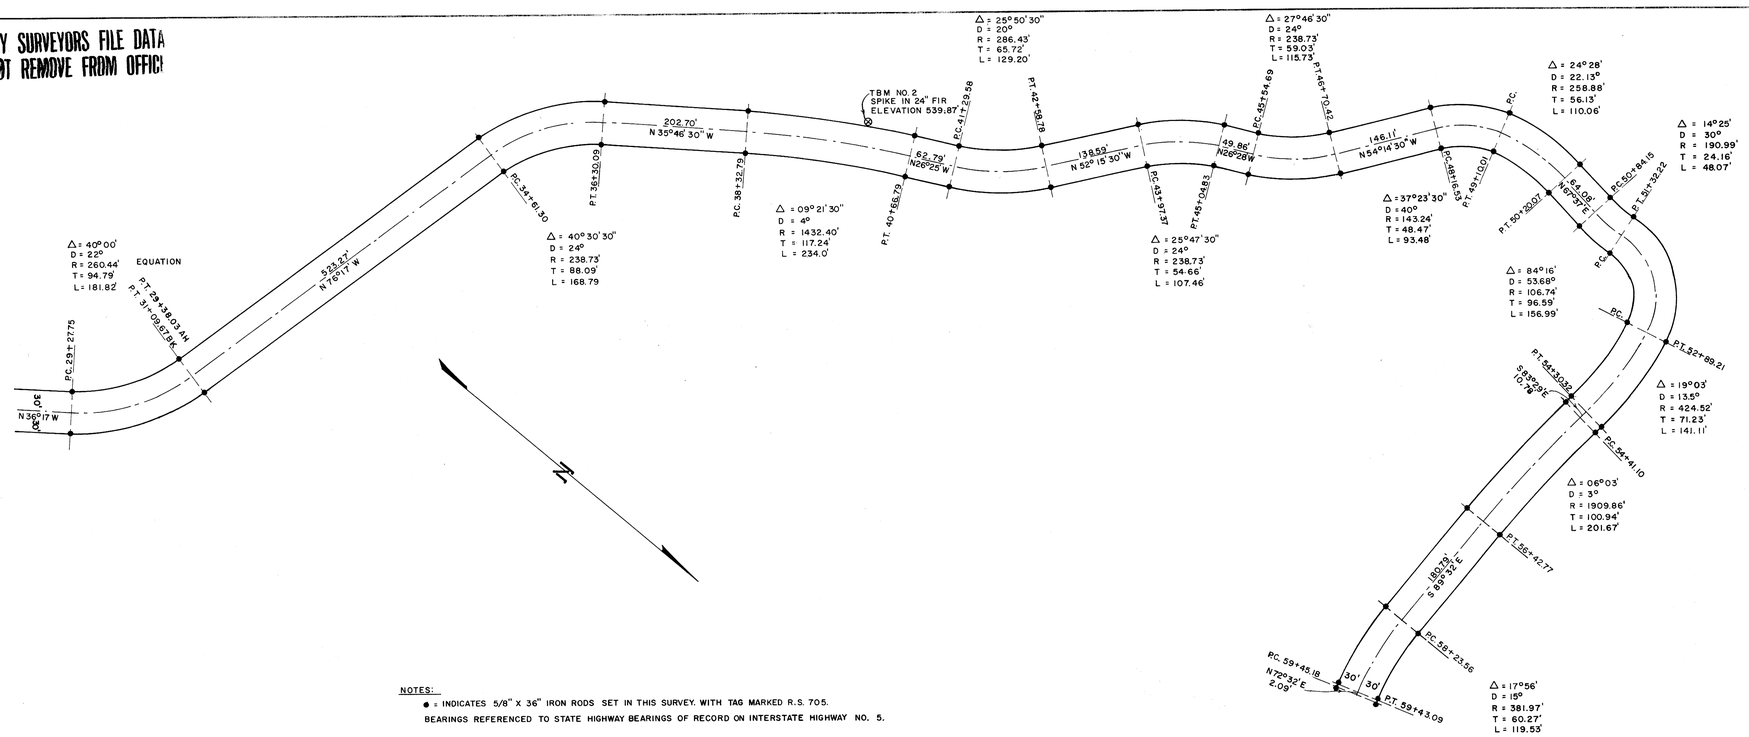

NOTES:

● = INDICATES 5/8" X 36" IRON RODS SET IN THIS SURVEY. WITH TAG MARKED R.S. 705.

BEARINGS REFERENCED TO STATE HIGHWAY BEARINGS OF RECORD ON INTERSTATE HIGHWAY NO. 5.

FILED & RECORDED
MAR 14 1983
COUNTY SURVEYOR
DOUGLAS COUNTY, ORE.

PLAN		BY	DATE
NOTE BOOK	SURVEYED		
	PLOTTED		
	ALIGNMENT CHECKED		
NO.	RT. OF WAY CHECKED		

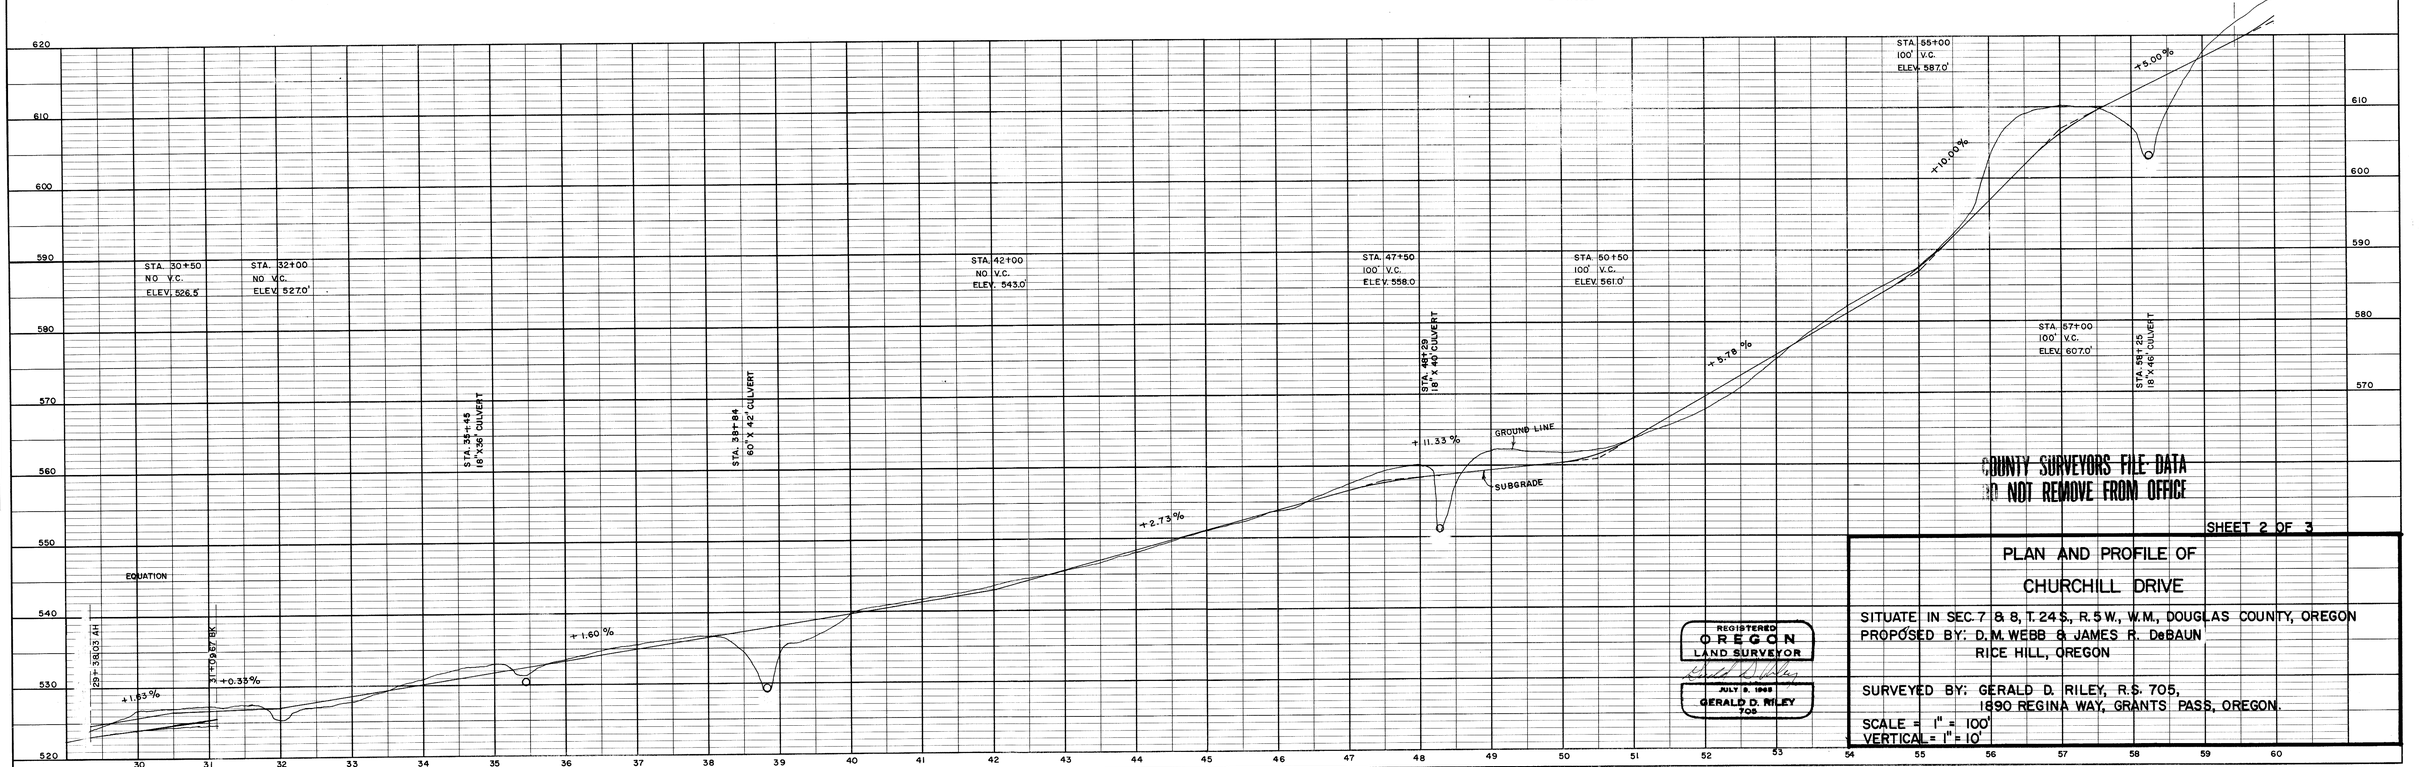

PROFILE		BY	DATE
NOTE BOOK	SURVEYED		
	GRADES CHECKED		
	B.M. & TIES		
NO.	STRUCTURE NOTA'NS CH'KD		

COUNTY SURVEYORS FILE DATA
DO NOT REMOVE FROM OFFICE

SHEET 2 OF 3

PLAN AND PROFILE OF

CHURCHILL DRIVE

SITUATE IN SEC. 7 & 8, T. 24 S., R. 5 W., W.M., DOUGLAS COUNTY, OREGON
PROPOSED BY: D. M. WEBB & JAMES R. DeBAUN
RICE HILL, OREGON

SURVEYED BY: GERALD D. RILEY, R.S. 705,
1890 REGINA WAY, GRANTS PASS, OREGON.

SCALE = 1" = 100'
VERTICAL = 1" = 10'

REGISTERED
OREGON
LAND SURVEYOR
JULY 8, 1982
GERALD D. RILEY
705

PLATE 1-PLAN-PROFILE D.P.R.&R.E. STANDARD
100 RAG PAPER-MADE AND PRINTED IN U.S.A.
EUGENE DIETZGEN CO.

MAP FILE M 33 7 30C