COUNTY SURVEYORS FILE DATA
DO NOT REMOVE FROM OFFICE

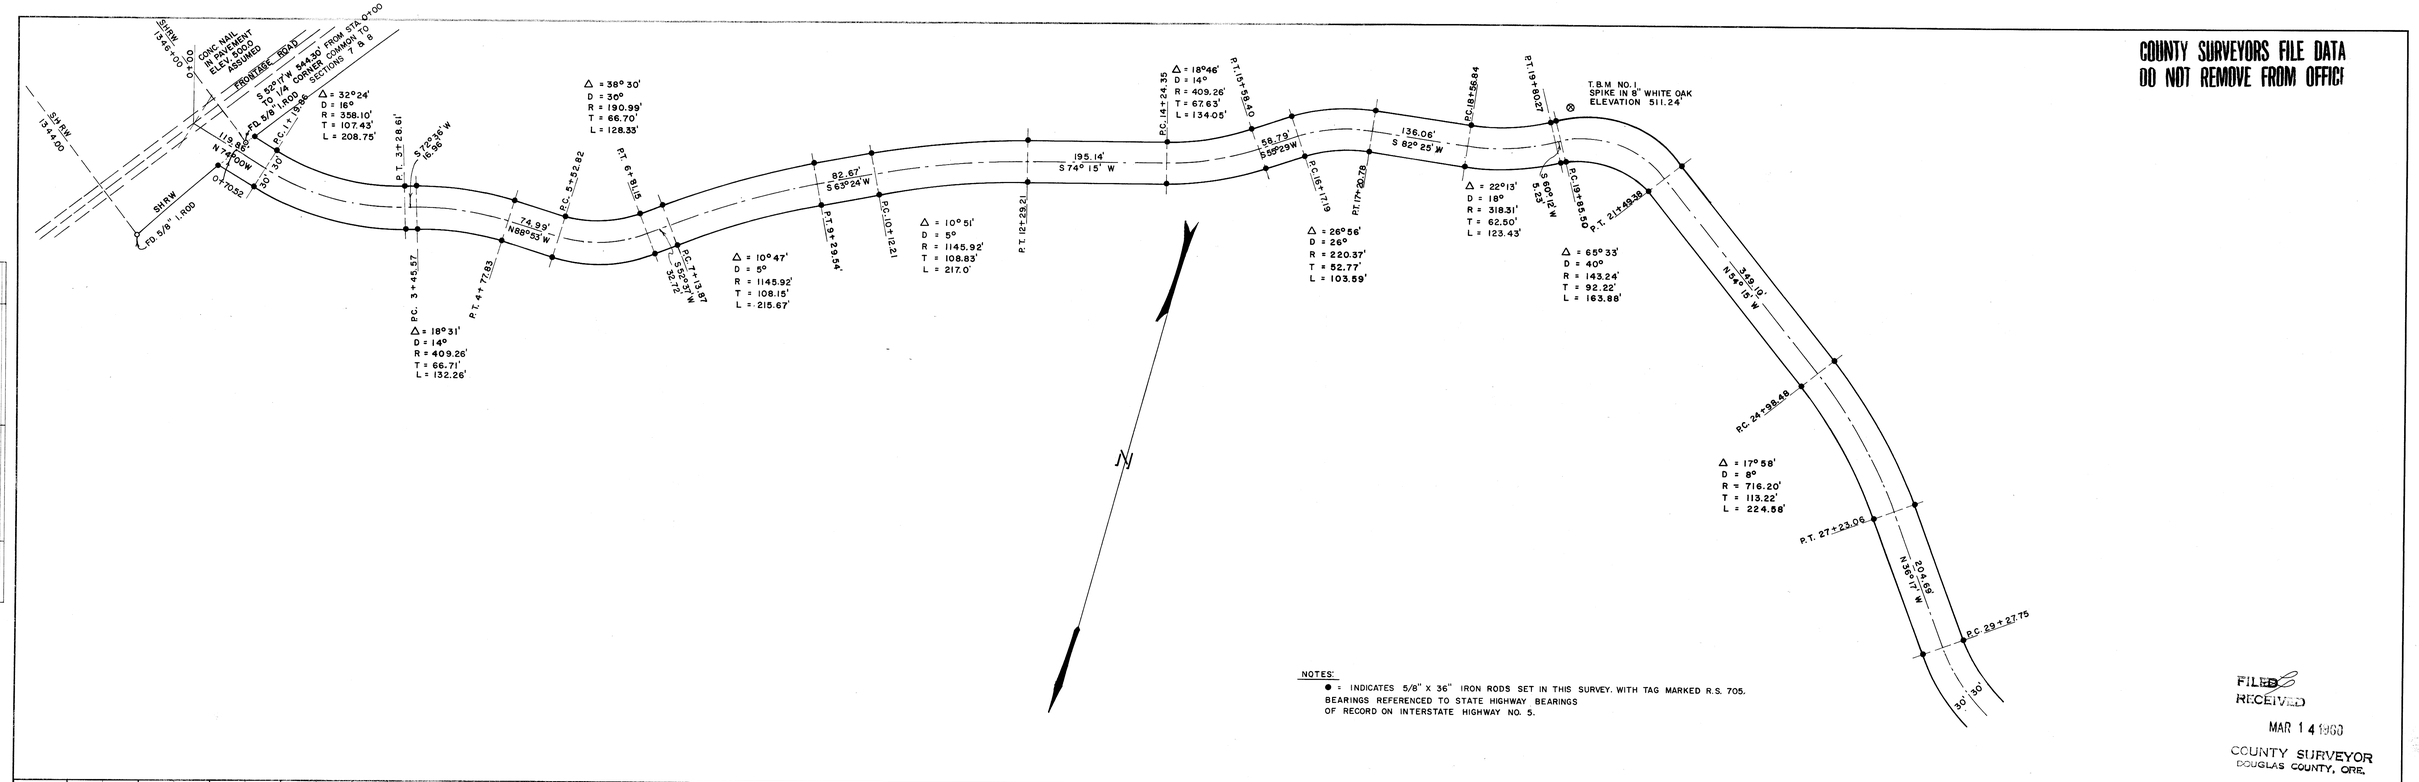

NOTES:
● = INDICATES 5/8" X 36" IRON RODS SET IN THIS SURVEY. WITH TAG MARKED R.S. 705.
BEARINGS REFERENCED TO STATE HIGHWAY BEARINGS OF RECORD ON INTERSTATE HIGHWAY NO. 5.

FILED
RECEIVED
MAR 14 1990
COUNTY SURVEYOR
DOUGLAS COUNTY, ORE.

PLAN			
NOTE BOOK	SURVEYED	BY	DATE
	PLOTTED		
	ALIGNMENT CHECKED		
NO.	RT. OF WAY CHECKED		

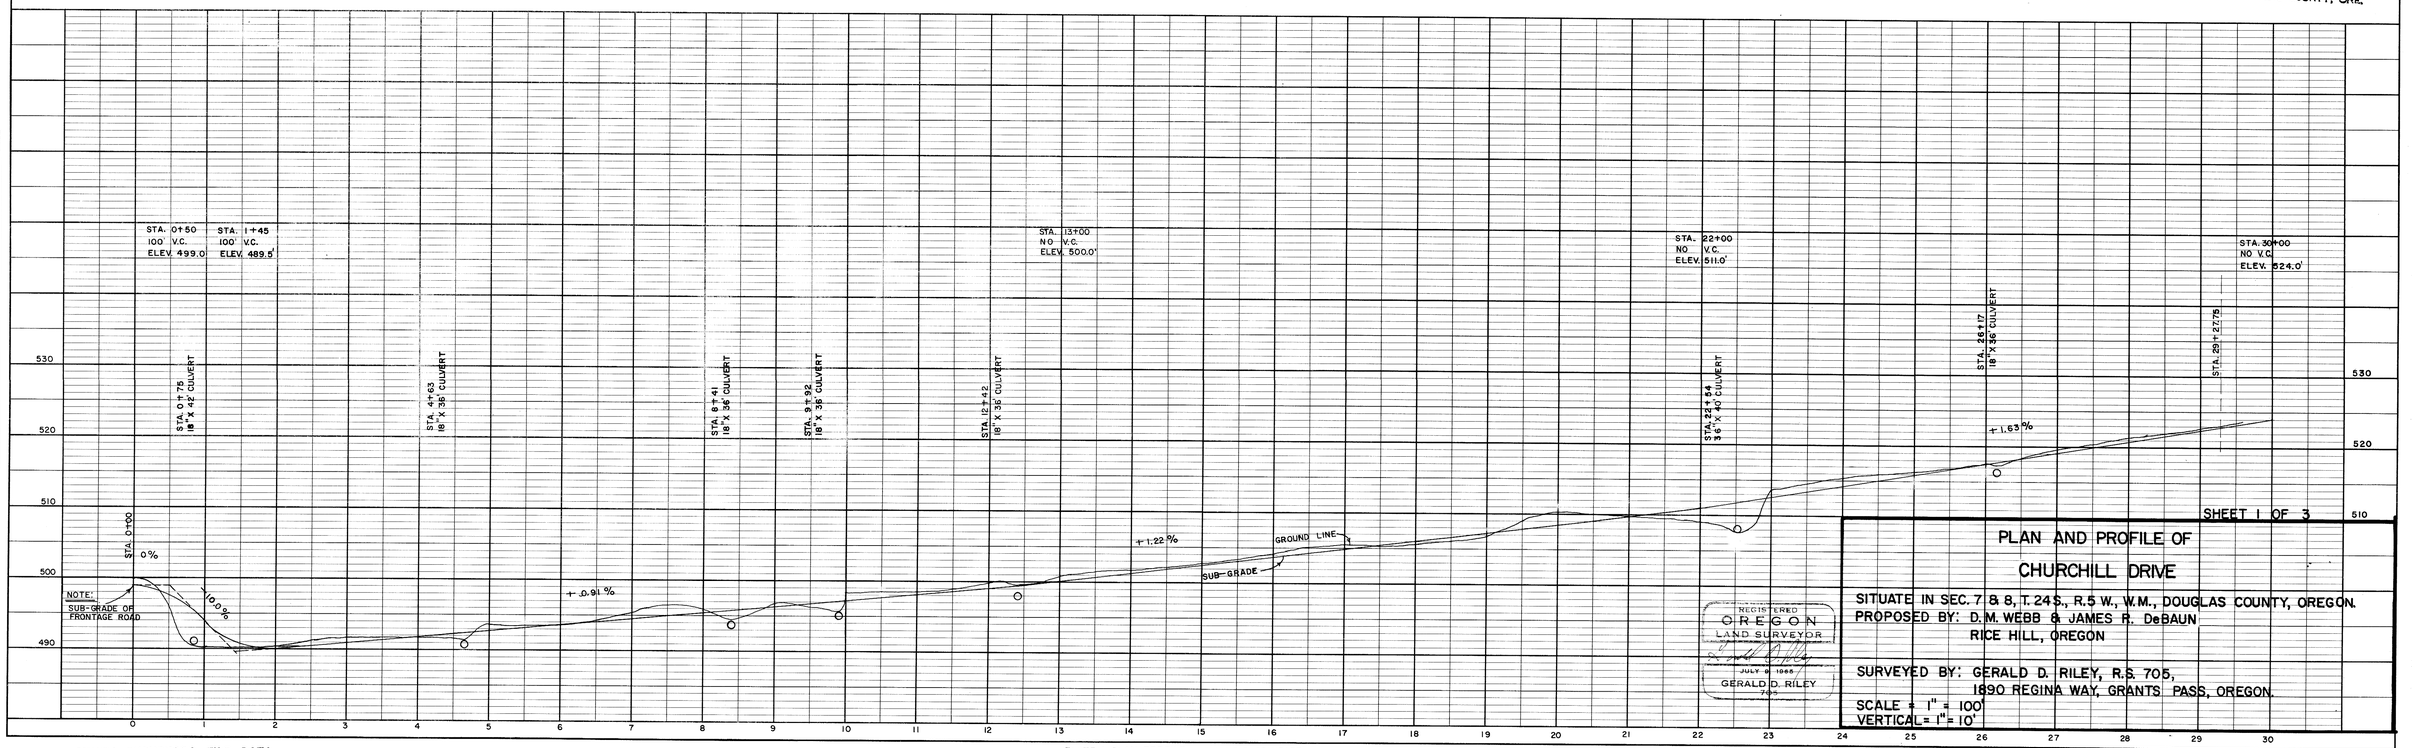

PROFILE			
NOTE BOOK	SURVEYED	BY	DATE
	PLOTTED		
	GRADE CHECKED		
NO.	RT. OF WAY CHECKED		
	STRUCTURE NOTATNS CH'KD.		

SHEET 1 OF 3

PLAN AND PROFILE OF CHURCHILL DRIVE

SITUATE IN SEC. 7 & 8, T. 24 S., R. 5 W., W.M., DOUGLAS COUNTY, OREGON.
PROPOSED BY: D. M. WEBB & JAMES R. DeBAUN
RICE HILL, OREGON

SURVEYED BY: GERALD D. RILEY, R.S. 705,
1890 REGINA WAY, GRANTS PASS, OREGON.

SCALE = 1" = 100'
VERTICAL = 1" = 10'

REGISTERED
OREGON
LAND SURVEYOR
JULY 9 1966
GERALD D. RILEY
705

PLATE 1-PLAN-PROFILE O.P.R.&R.E. STANDARD
100% RAG PAPER-MADE AND PRINTED IN U. S. A.
EUGENE DIETZGEN CO.

COUNTY SURVEYORS FILE DATA
DO NOT REMOVE FROM OFFICE

MAP FILE M33 ~~P 30~~ B