MAP FILE M33 # 30E

COUNTY SURVEYORS FILE DATA
DO NOT REMOVE FROM OFFICE

PLAN		BY	DATE
NOTE BOOK	SURVEYED: PLOTTED: ALIGNMENT CHECKED: BY: OF MAP CHECKED:		
NO.			

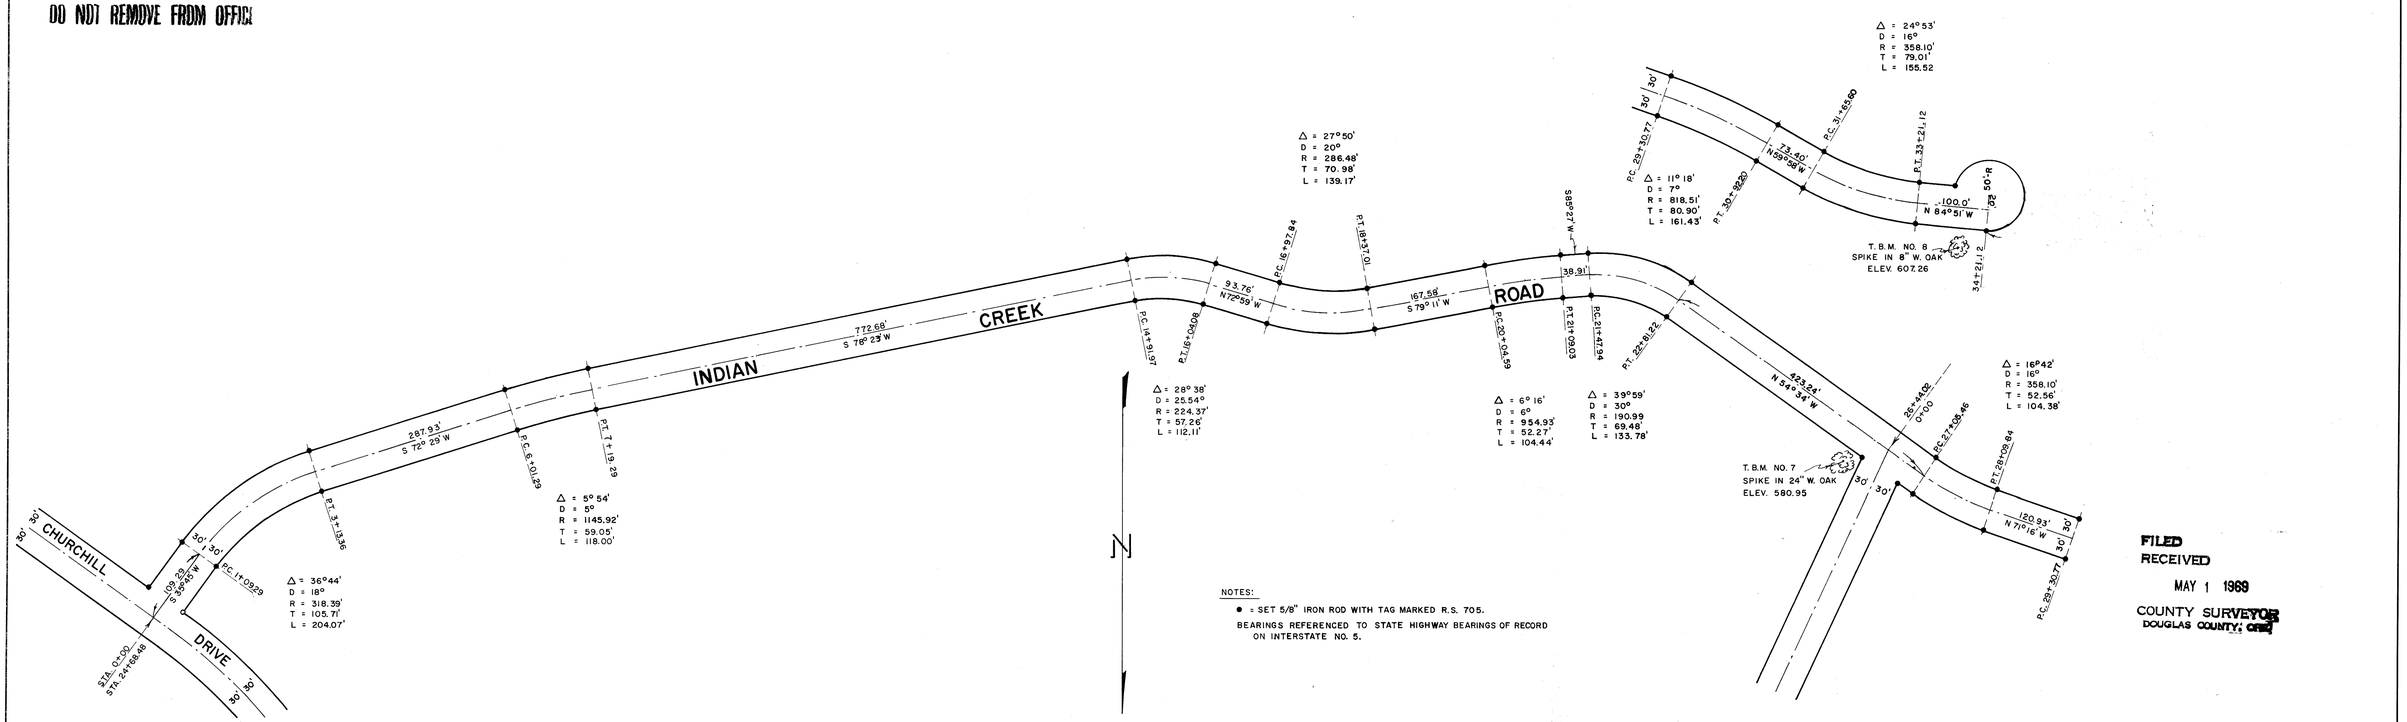

FILED
RECEIVED
MAY 1 1969
COUNTY SURVEYOR
DOUGLAS COUNTY, ORE.

PROFILE		BY	DATE
NOTE BOOK	SURVEYED: PLOTTED: GRADES CHECKED: BY: OF MAP CHECKED: STRUCTURE NOTATNS CH'KD.		
NO.			

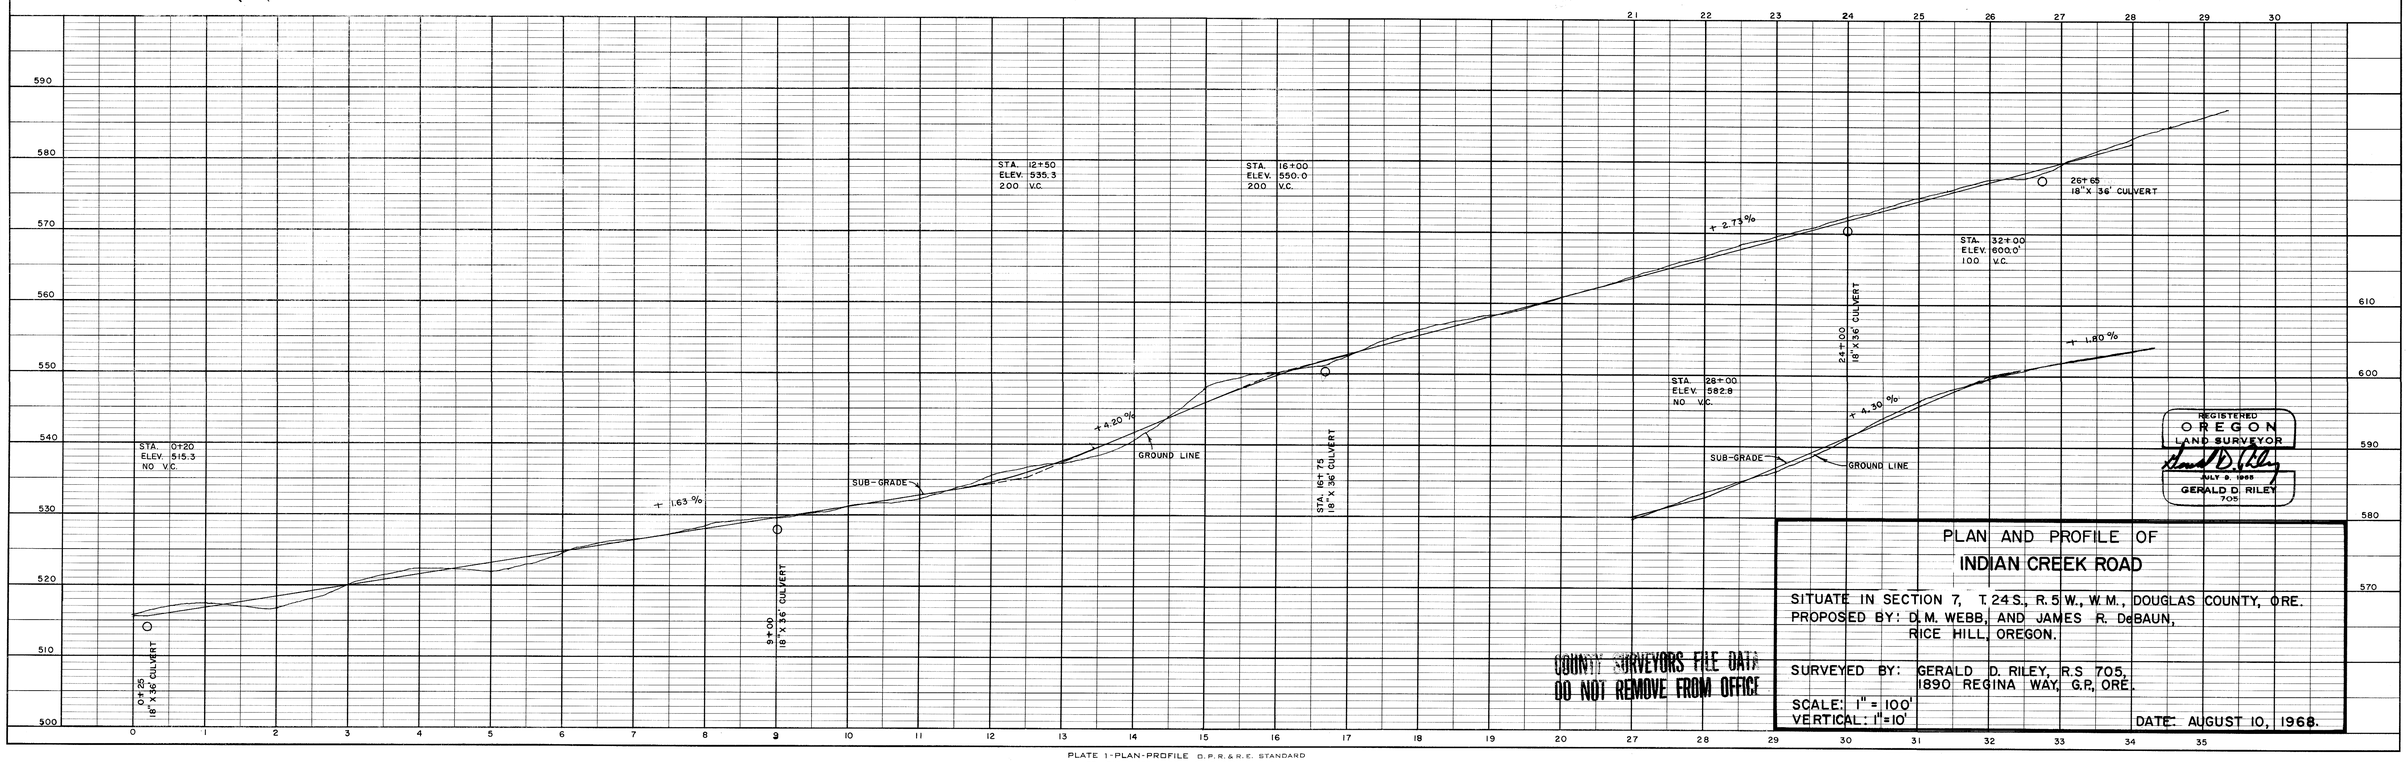

REGISTERED
OREGON
LAND SURVEYOR
MAY 8 1969
GERALD D. RILEY
705

PLAN AND PROFILE OF
INDIAN CREEK ROAD

SITUATE IN SECTION 7, T. 24 S., R. 5 W., W.M., DOUGLAS COUNTY, ORE.
PROPOSED BY: D.M. WEBB, AND JAMES R. DeBAUN,
RICE HILL, OREGON.

SURVEYED BY: GERALD D. RILEY, R.S 705,
1890 REGINA WAY, G.P., ORE.

SCALE: 1" = 100'
VERTICAL: 1" = 10'

DATE: AUGUST 10, 1968.

COUNTY SURVEYORS FILE DATA
DO NOT REMOVE FROM OFFICE

PLATE 1-PLAN-PROFILE O.P.R.&R.E. STANDARD
100% RAG PAPER-MADE AND PRINTED IN U.S.A.
EUGENE DIETZGEN CO.

M33 # 30E