COUNTY SURVEYORS FILE DATA
DO NOT REMOVE FROM OFFICE

BUCKHAUSEN LOT LINE ADJ. No. 17

BEARINGS BASED ON THE SECTION LINE BETWEEN SEC'S 18 & 19, T 27 S, R 4 W. & SEC'S 13 & 24, T 27 S, R 5 W. & THE SEC COR COMMON TO SEC'S 19 & 30, T 27 S, R 4 W., & SEC'S 24 & 25, T 27 S, R 5 W.W.M. FROM A SURVEY BY THE COUNTY, MAP FILE No. M 1-20

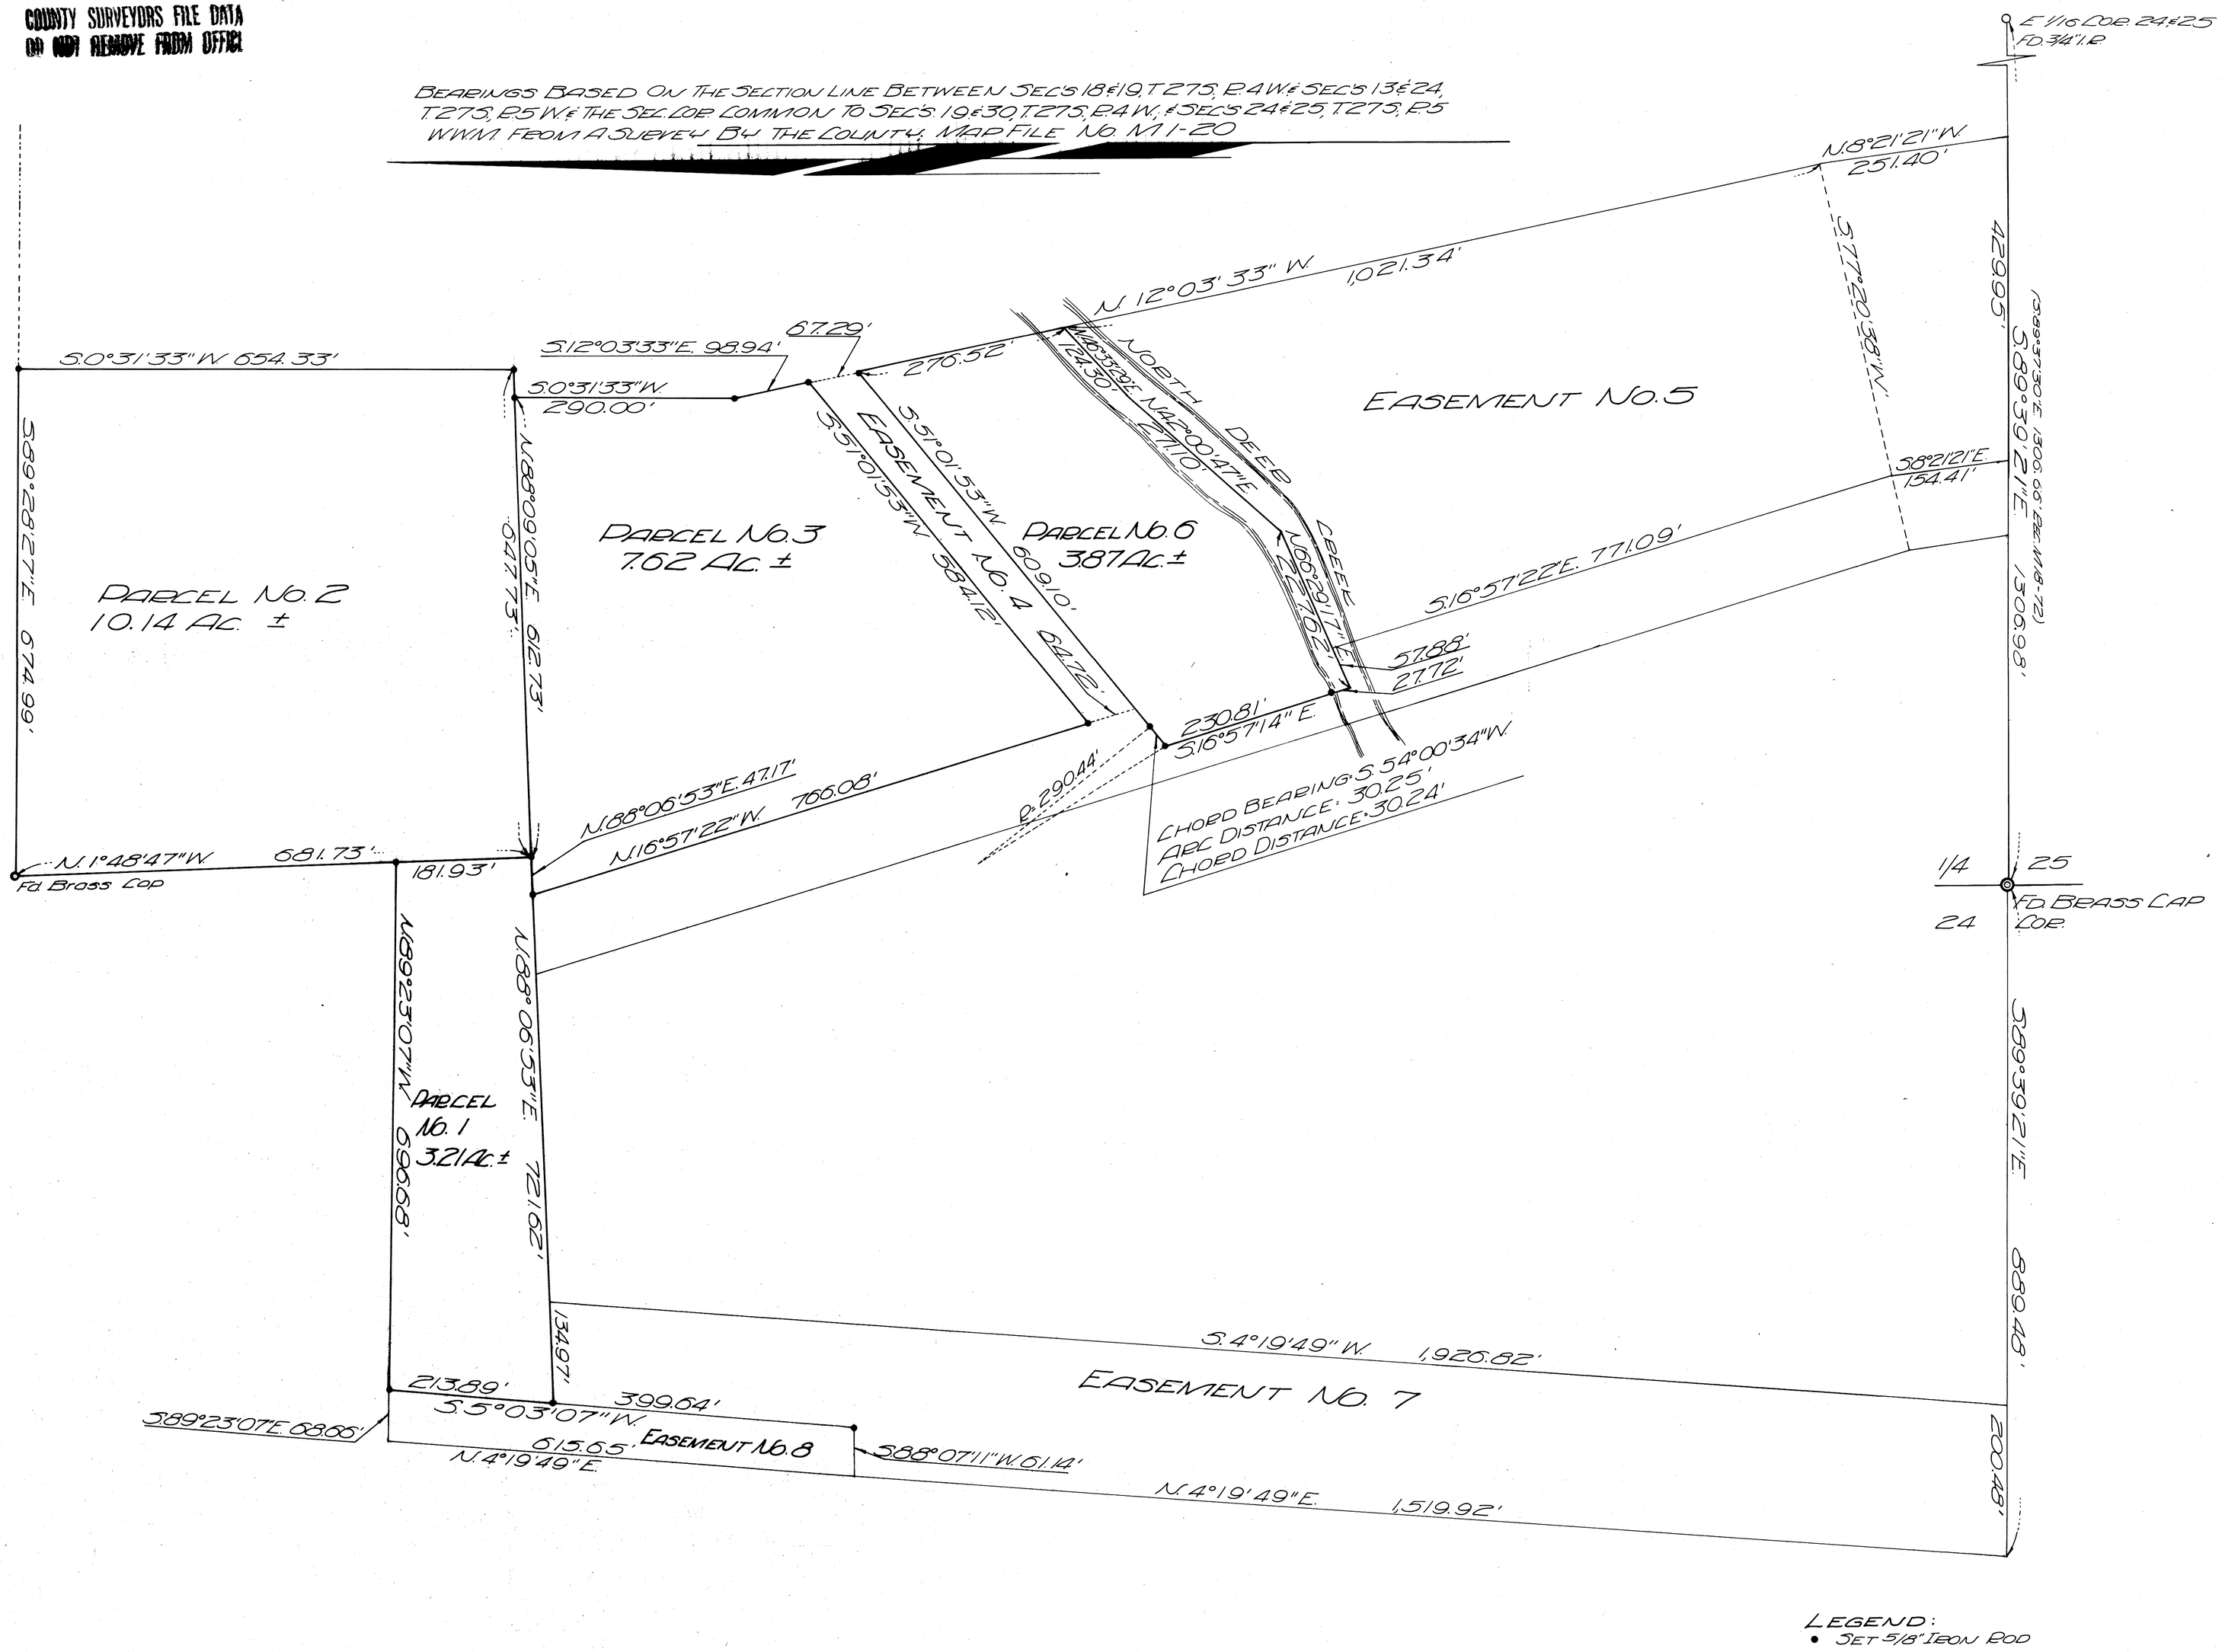

LEGEND:
• SET 5/8" IRON ROD

COUNTY SURVEYORS FILE DATA
DO NOT REMOVE FROM OFFICE

REGISTERED
OREGON
LAND SURVEYOR
JULY 14, 1981
GLENN S. BAUGHMAN
536

MARCH 5, 1988	SURVEY FOR DEED DESCRIPTION IN SEC. 24, T. 27 S., R. 5 W. W.M. FOR KING SUB-DIVIDERS
	BAUGHMAN & ACKABET INC
SCALE 1" = 100'	MAP FILE M 33 p 31