COUNTY SURVEYORS FILE DATA
DO NOT REMOVE FROM OFFICE

SURVEY IN PORTION OF I. A. STEPHENS RANCH
IN SEC.S 33 & 34, T. 25 S., R. 4 W. & SEC.S 3, 4, 5, 8, 9, 16 & 17, T. 26 S., R. 4 W. W.M..
DOUGLAS COUNTY, ORE.

SURVEYED FOR - I. A. STEPHENS
SURVEYED BY - W. S. BARNES

JULY 1968
SCALE 1" = 600'

REGISTERED PROFESSIONAL ENGINEER 2128 OREGON SEPT. 5, 1941 William S. Barnes

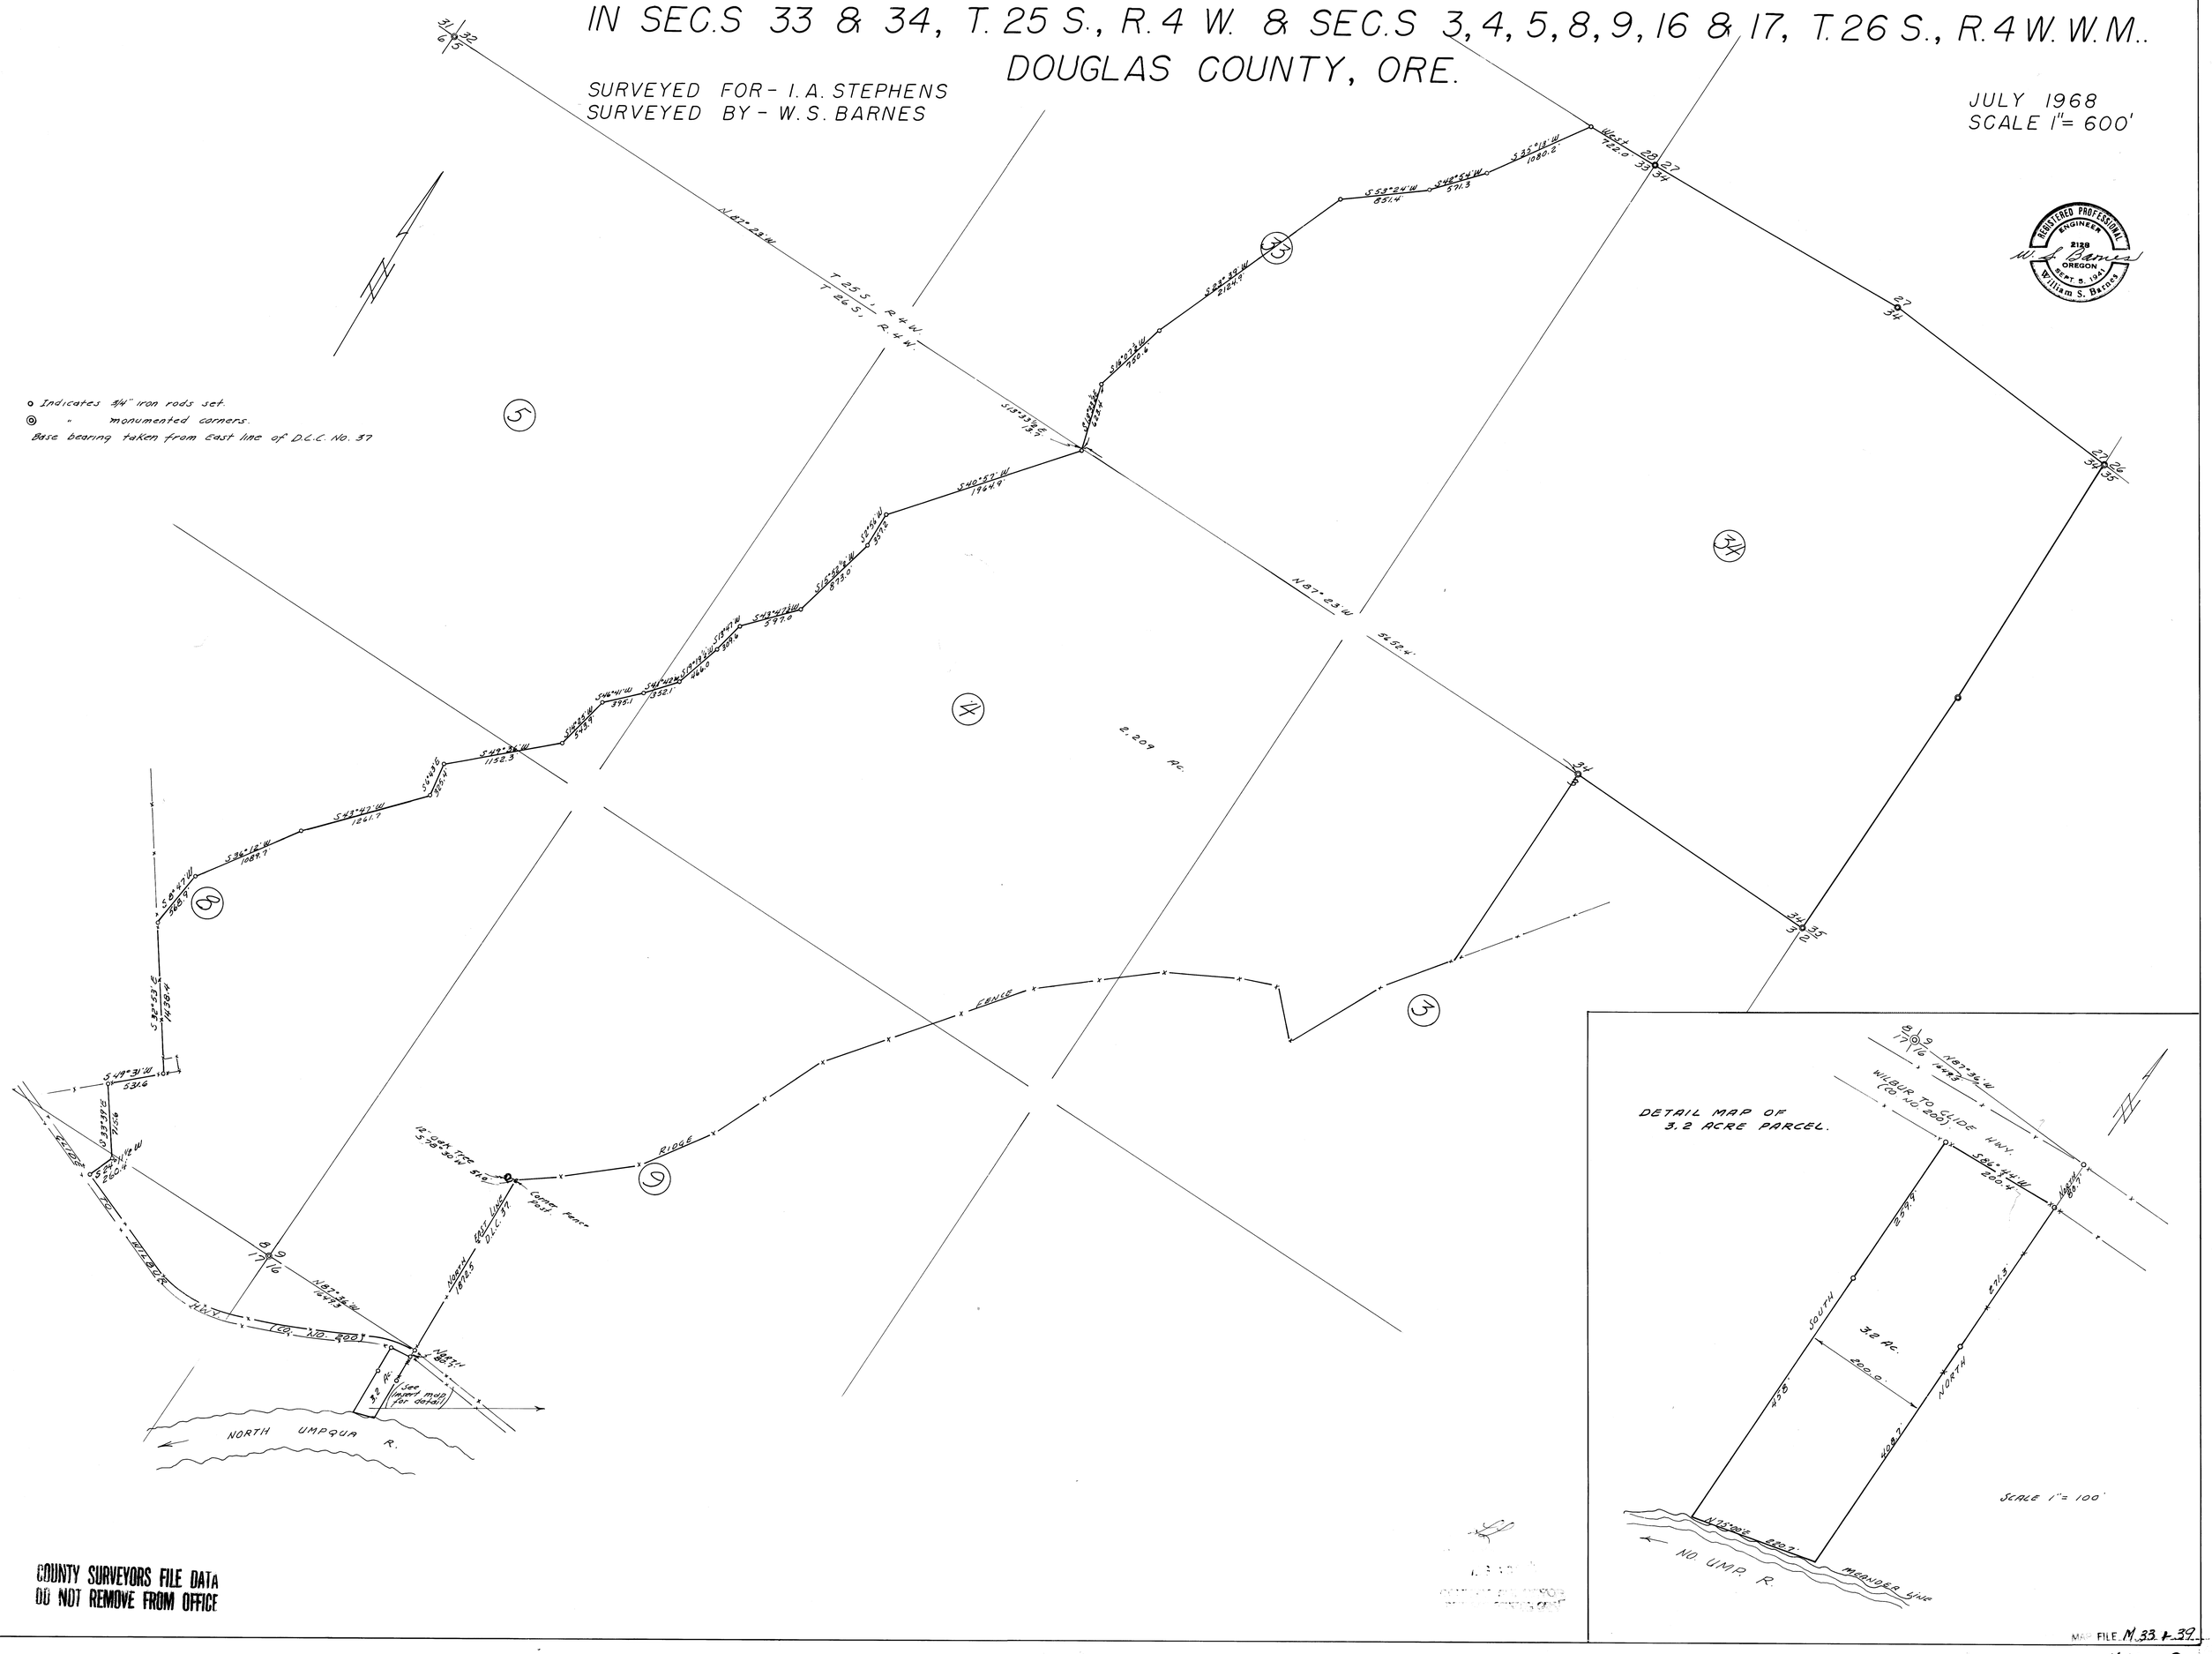

COUNTY SURVEYORS FILE DATA
DO NOT REMOVE FROM OFFICE

MAP FILE N 33 & 39