MAP FILE M-33-42

COUNTY SURVEYORS FILE DATA
DO NOT REMOVE FROM OFFICE

RECEIVED
OCT 8 1968
COUNTY SURVEYOR
DOUGLAS COUNTY, OREGON

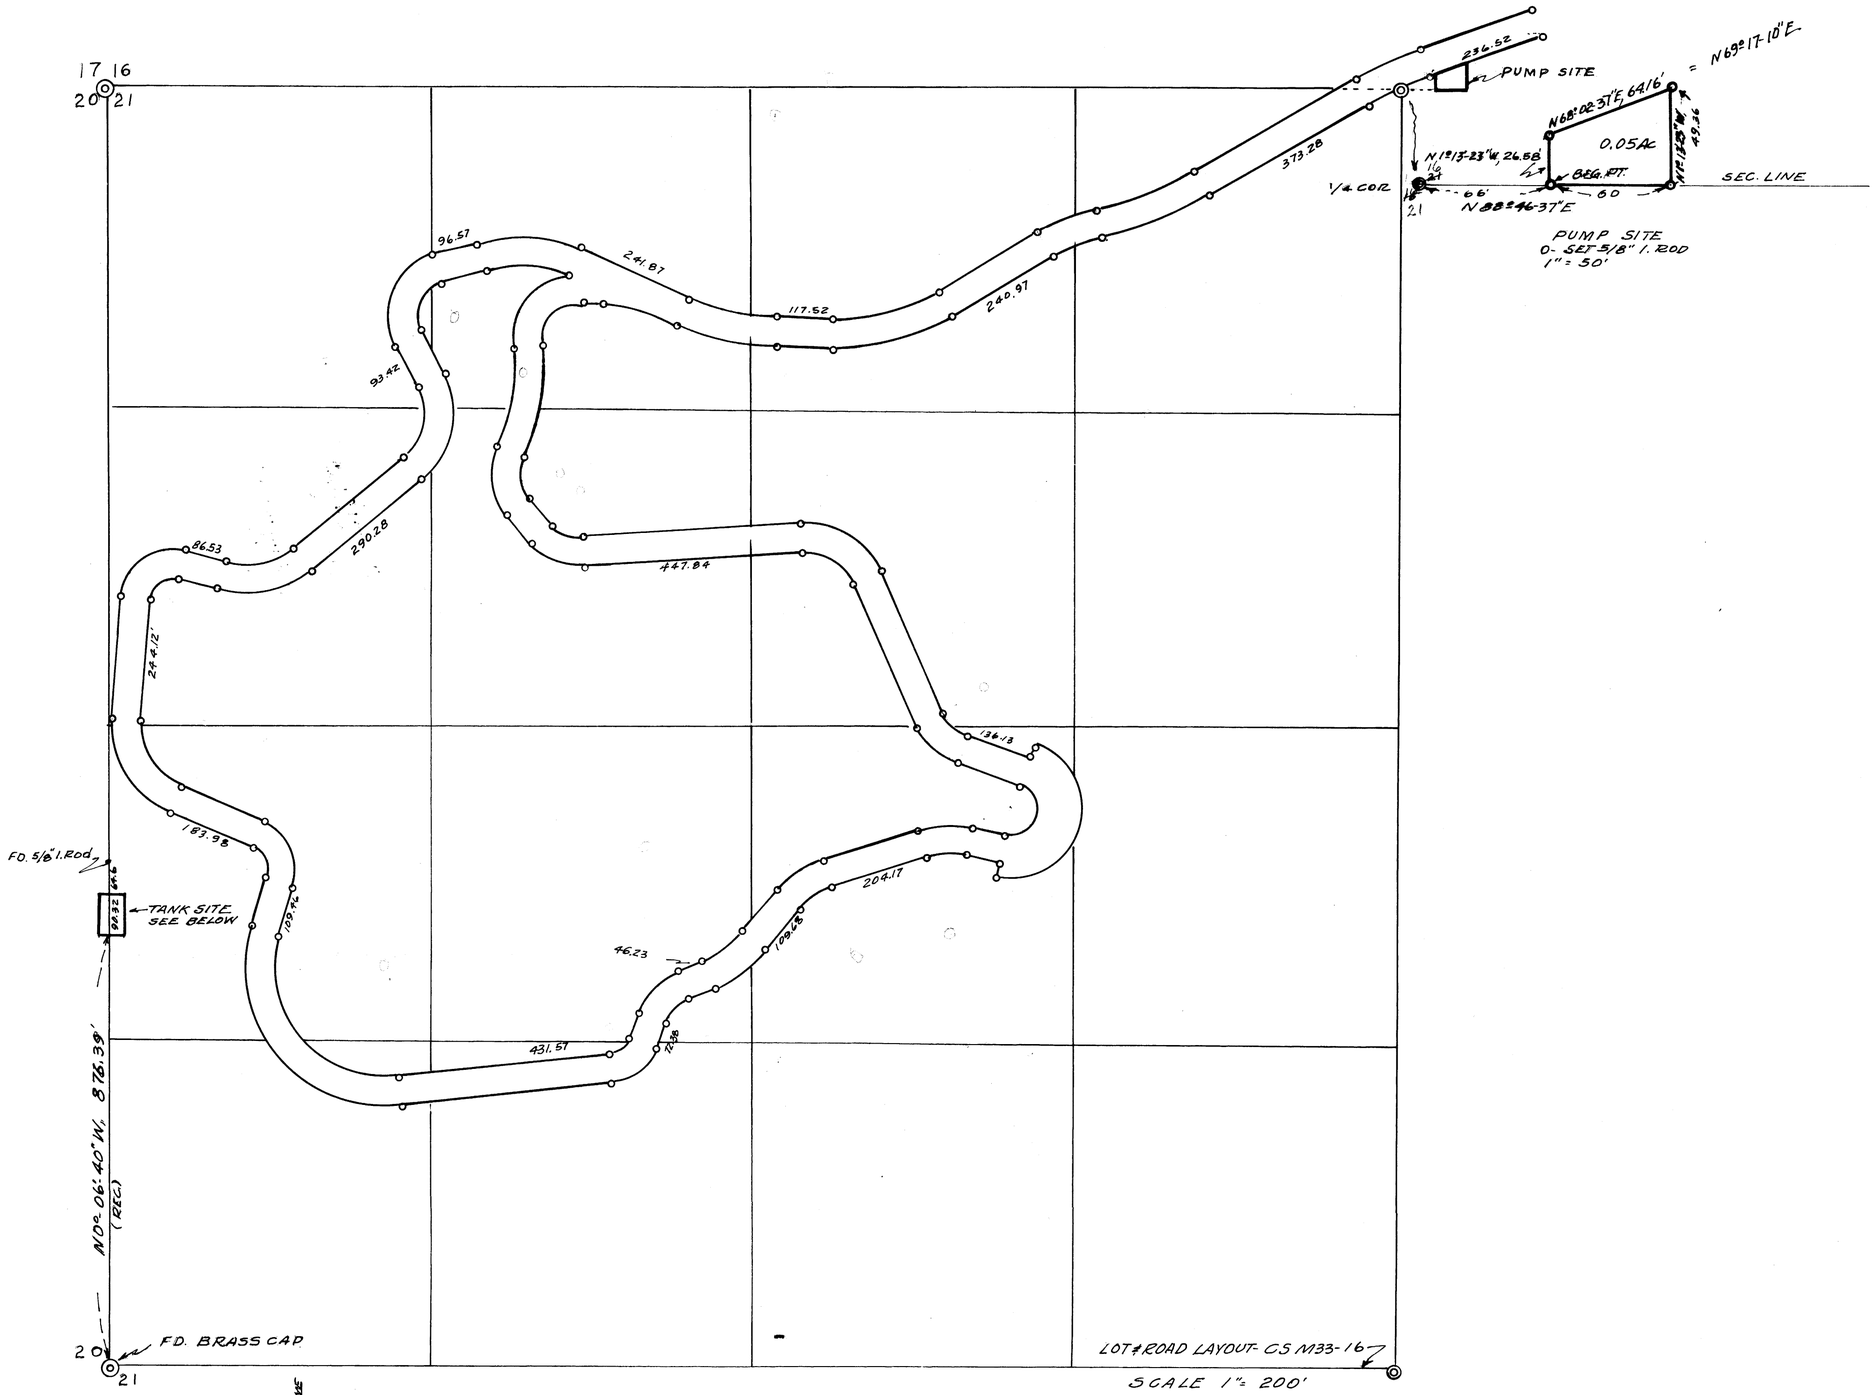

BASE BRG
N0°06'40" W

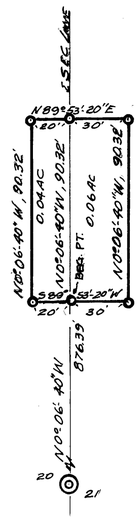

TANK SITE
0. SET 5/8 I. ROD
1" = 50'

REGISTERED
OREGON
LAND SURVEYOR

Herbert R. Northcraft

JULY 8, 1966
HERBERT L. NORTHCRAFT
750

COUNTY SURVEYORS FILE DATA
DO NOT REMOVE FROM OFFICE

UMPQUA BASIN WATER ASSOC. INC
ROSEBURG, ORE.

SURVEY FOR PUMP & TANK SITE
IN SECTION 20 & 21, T. 27 S., R. 6 W.,
W.M., DOUGLAS COUNTY, ORE.
FOR EXTENSION TO DOMESTIC WATER
DISTRIBUTION SYSTEM

SURVEY BY - HERBERT L. NORTHCRAFT
ENGR. BY -
SCALE 1" = 50', 1" = 200' SEP., 1968

MAP FILE M-33-42