MAP FILE 7

[redacted]

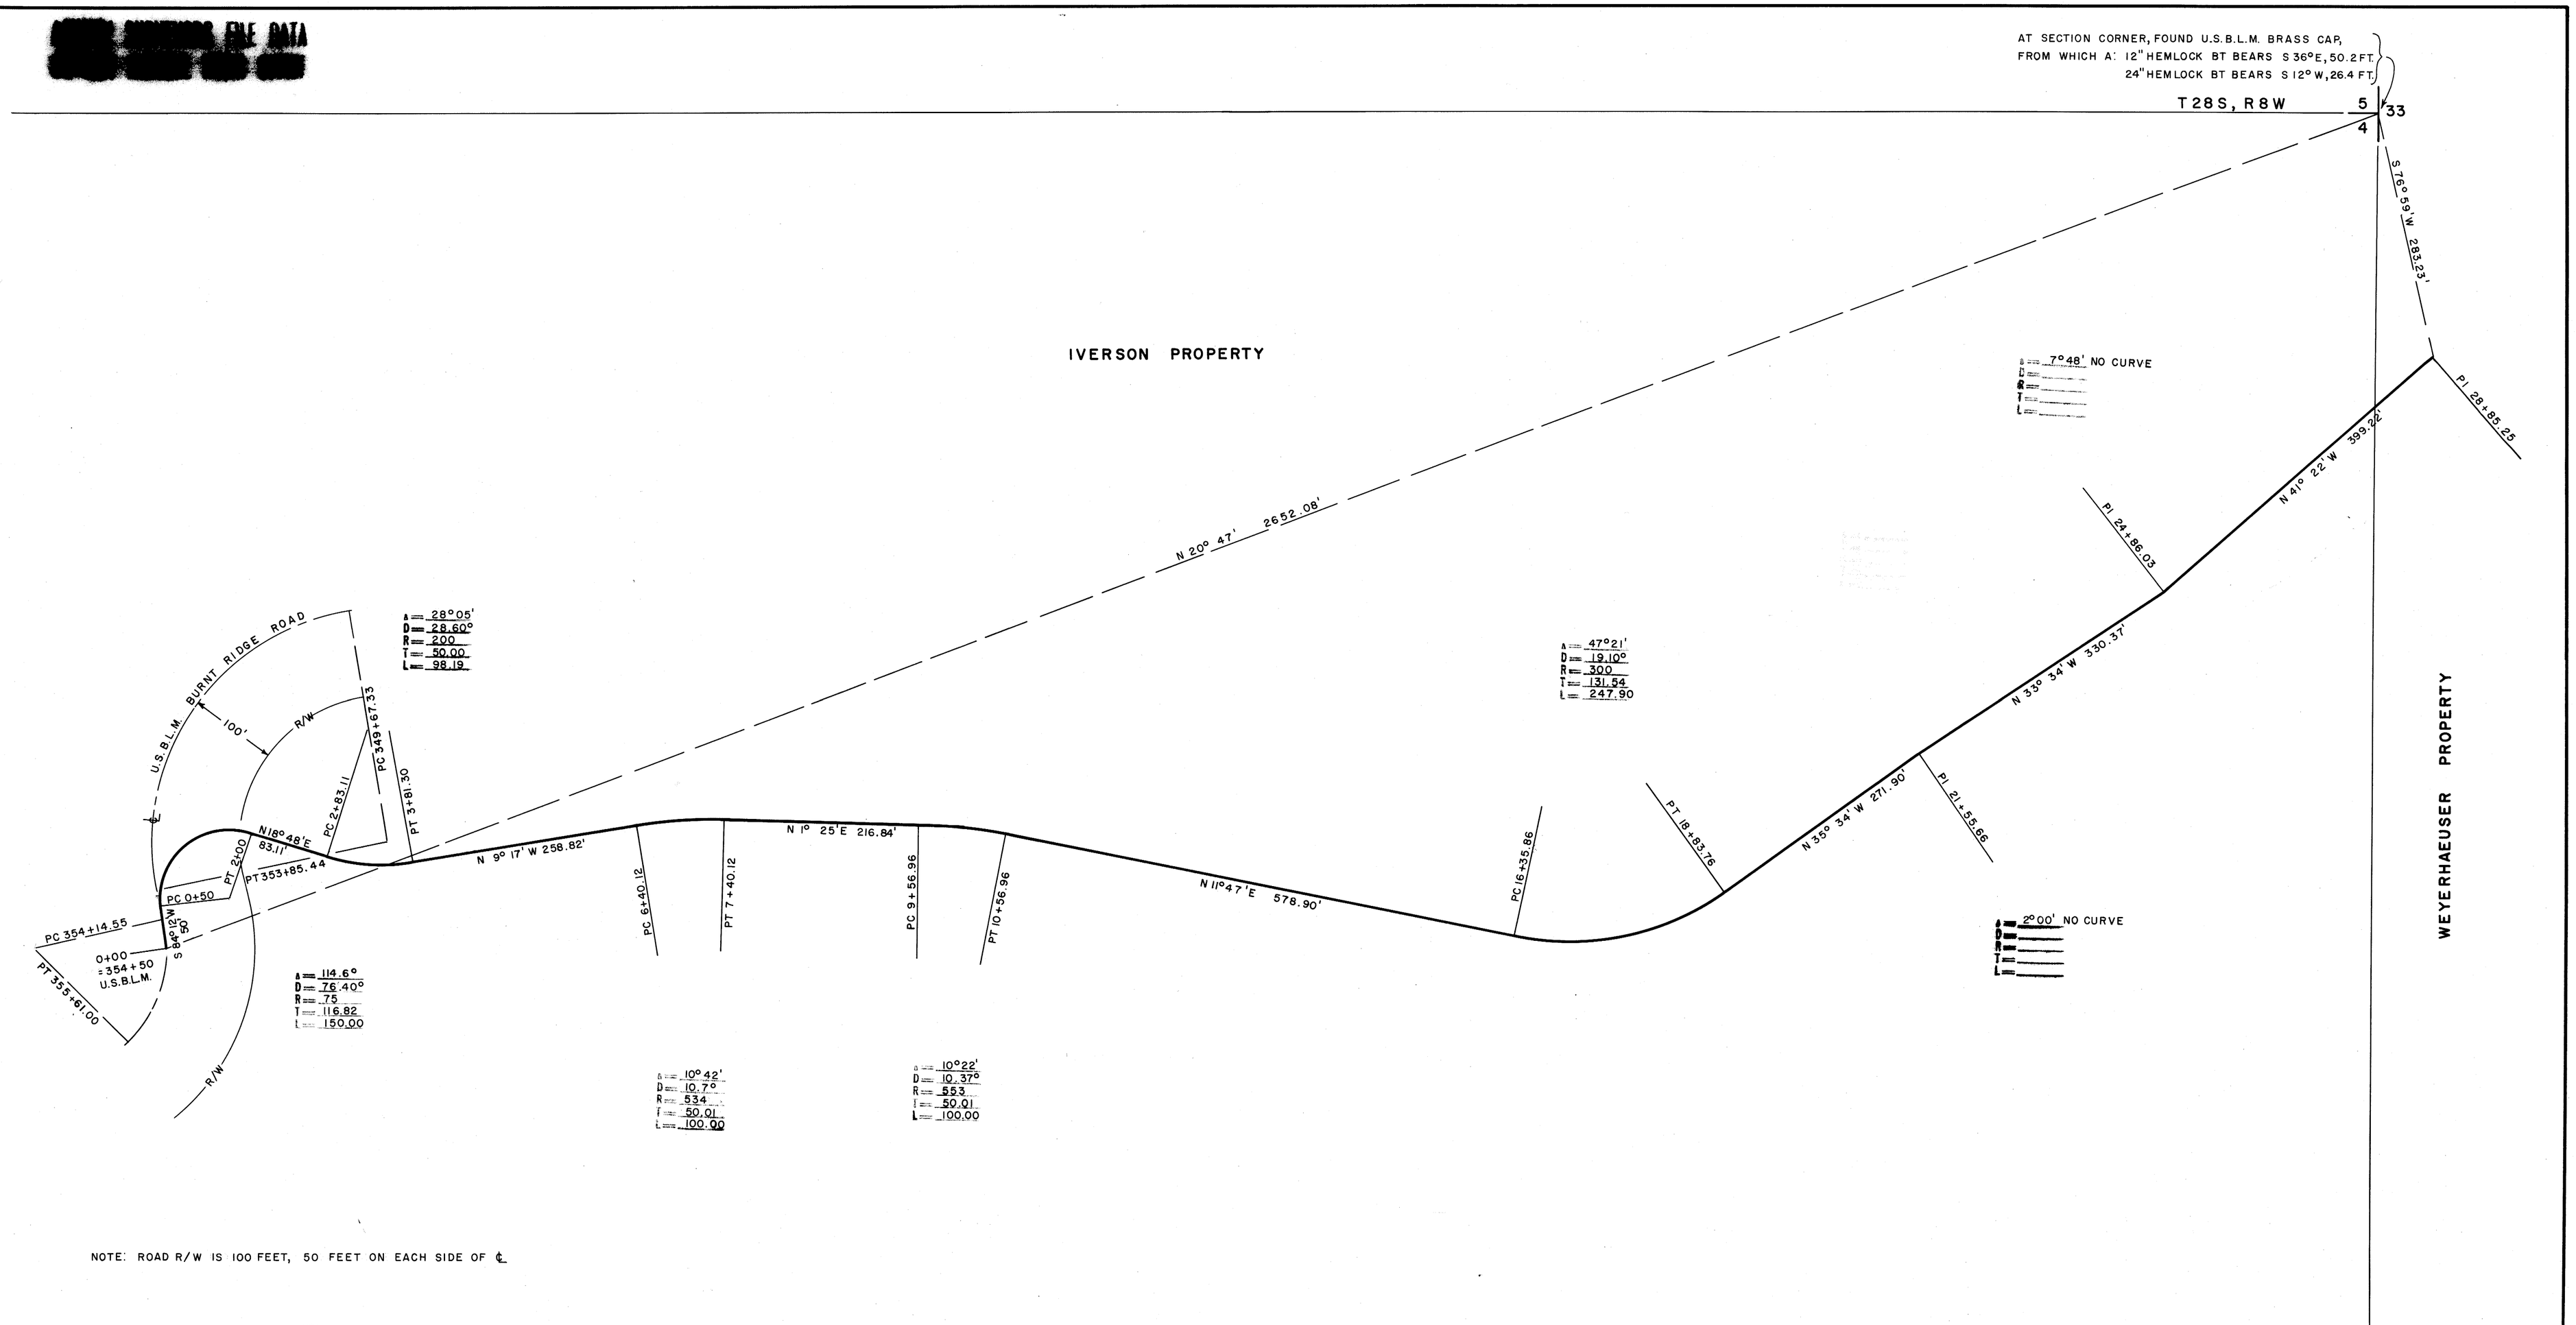

NOTE: ROAD R/W IS 100 FEET, 50 FEET ON EACH SIDE OF ℄

REGISTERED PROFESSIONAL ENGINEER 4906 OREGON
Bruce A. Shaner
JULY 9, 1963
BRUCE A. SHANER

AUGUST 1, 1966

BASIS OF BEARINGS MAGNETIC DECL. 20½° E

0 100 200 300 400 500
SCALE: 1" = 100'

FILED
RECEIVED
AUG 9 1966
COUNTY SURVEYOR
DOUGLAS COUNTY, ORE.

ROAD RIGHT OF WAY CENTERLINE SURVEY FOR WEYERHAEUSER CO. THROUGH IVERSON PROPERTY

IN NW 1/4, SECTION 4, T28S, R8W, W.M.,
DOUGLAS COUNTY, OREGON.

[redacted]

MAP FILE M33+5