COUNTY SURVEYORS FILE DATA
DO NOT REMOVE FROM OFFICE

SURVEY IN DLC 53, SEC. 28 & 29, T27S, R7W, W.M.

Surveyed for Mrs. Thiringer
Surveyed by Don E. Garrett
July 1967
Scale 1" = 100'

Note: See C.S. File 42/346 for found axles and the Northwest Corner of Lot 6.

FILED
RECEIVED
AUG 3 1967
COUNTY SURVEYOR
DOUGLAS COUNTY, ORE.

MAP FILE M-34 # 35

REGISTERED
OREGON
LAND SURVEYOR
Don E. Garrett
JULY 14, 1961
DON E. GARRETT
544

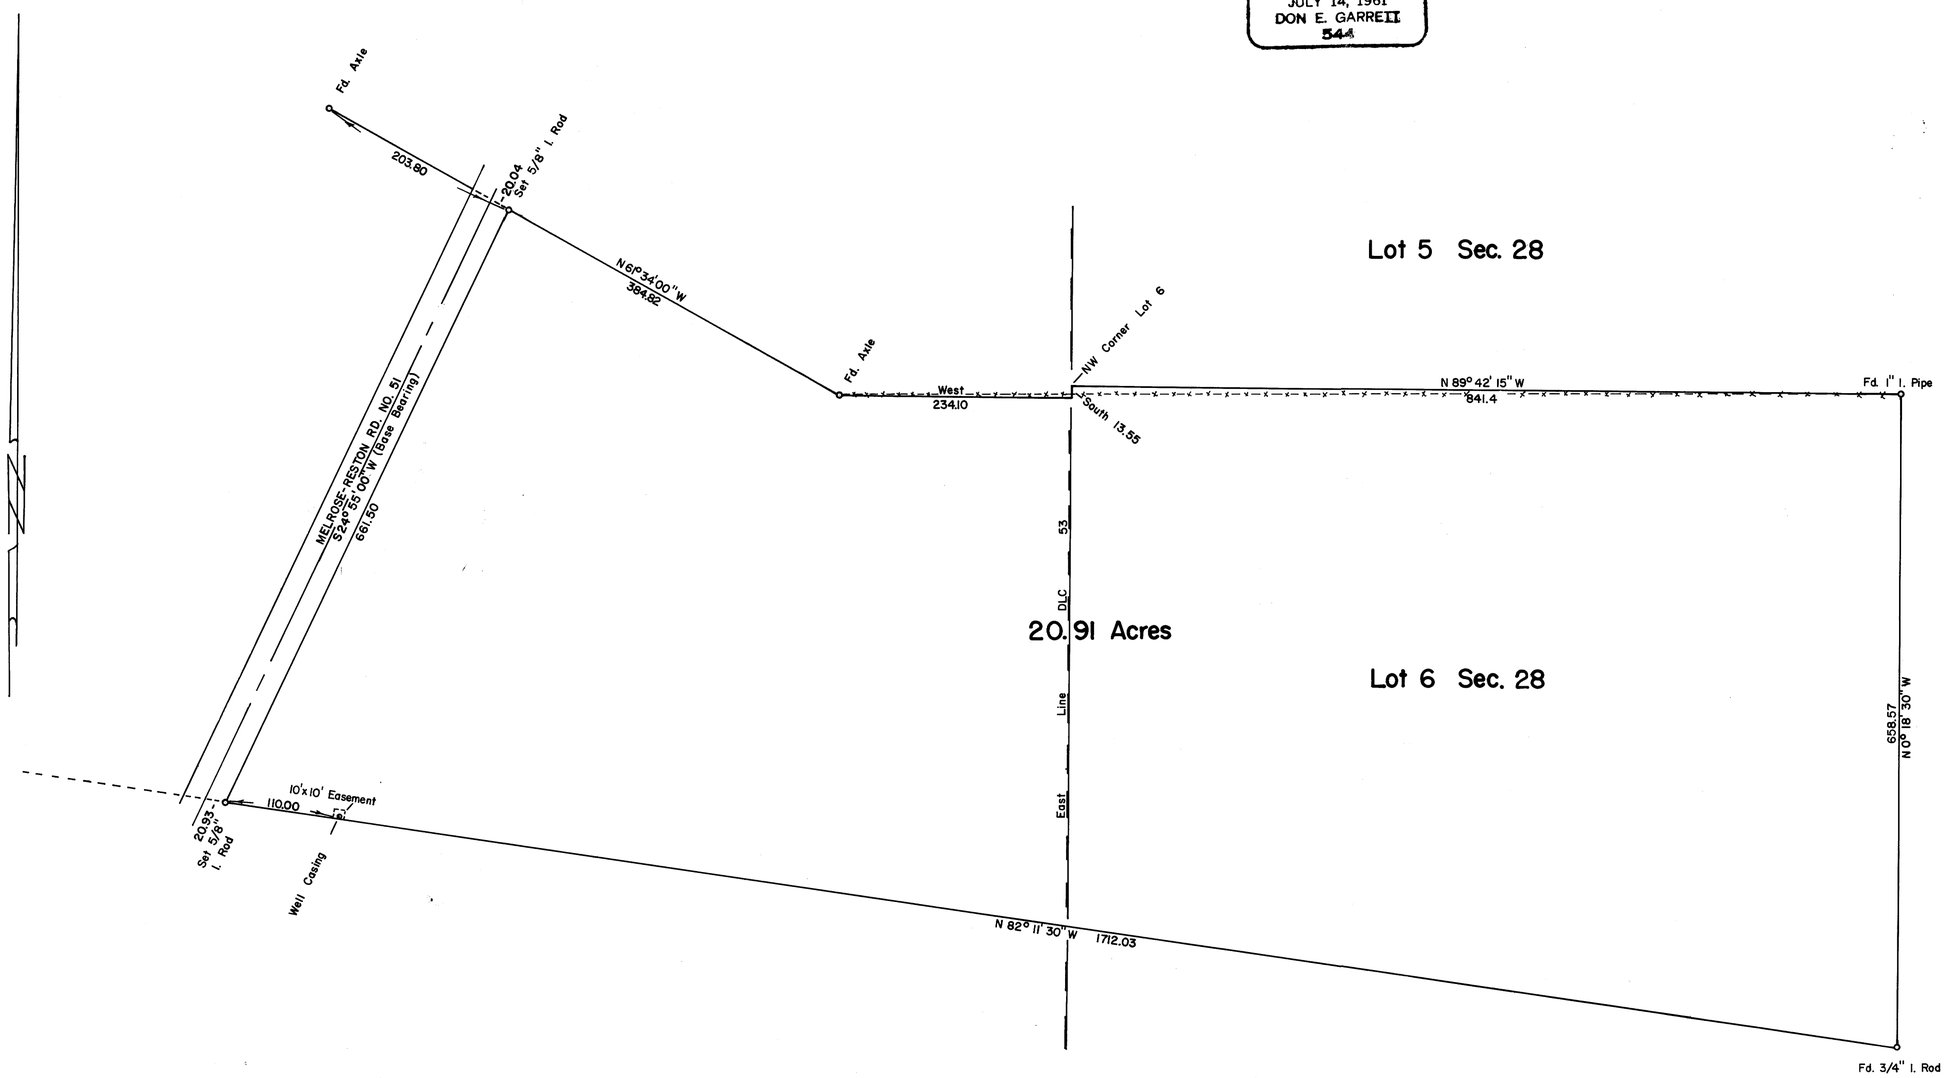

MAP FILE M-34 # 35