M 36 - 31

COUNTY SURVEYORS FILE DATA
DO NOT REMOVE FROM OFFICE

# SURVEY FOR DEED DESCRIPTION IN DEER CREEK ORCHARD TRACTS, PLAT "A", - LOTS 13-16 IN SEC. 15, T27S, R5W. W.M. DOUGLAS COUNTY, ORE.

SURVEYED FOR - CLEIDTH HAMER
SURVEYED BY - W. S. BARNES

AUG. 1968
SCALE - 1" = 50'

FILED
RECEIVED
AUG 30 1968
COUNTY SURVEYOR
DOUGLAS COUNTY, ORE.

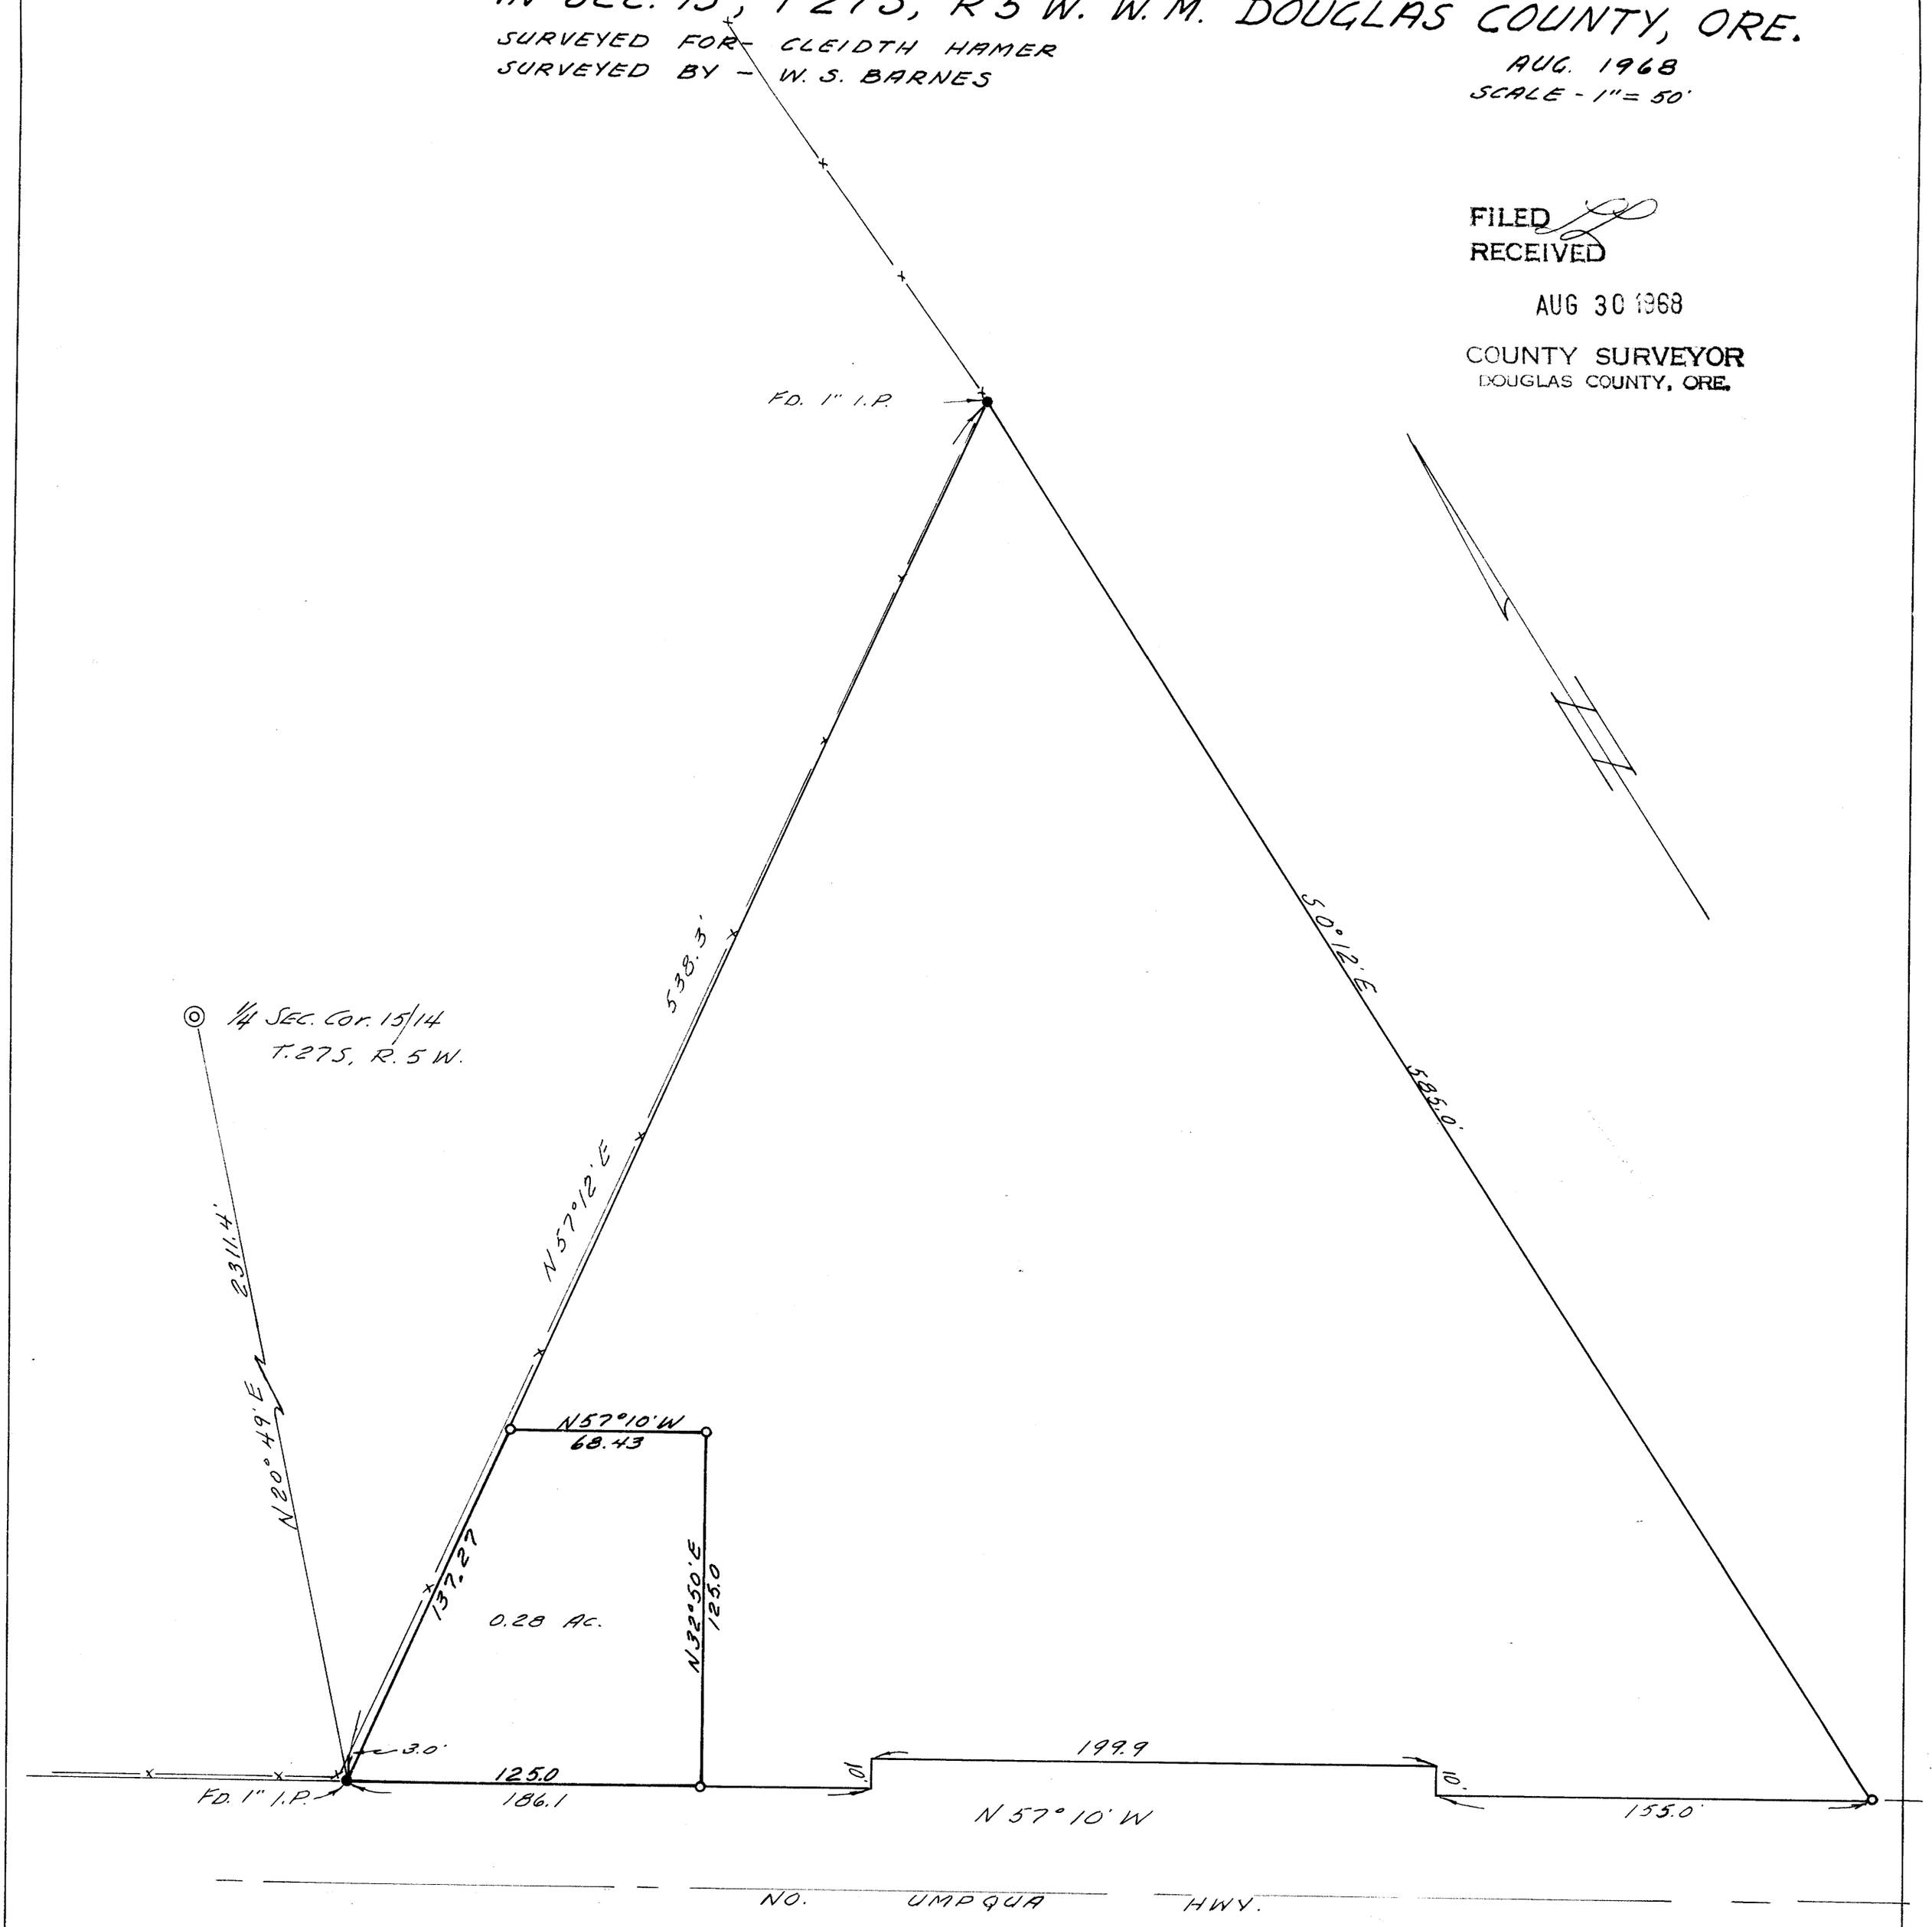


● Denotes monuments found
○ " 3/4" iron rods set.
Base bearing taken from No. Ump. Hwy.

REGISTERED PROFESSIONAL ENGINEER
2128
OREGON
SEPT. 5, 1941
William S. Barnes

W. S. Barnes

LOTS 13 + 16 P MAP FILE M 36 # 31 P