M36-36

Survey for Lawson Acres Municipal Water District

A Portion of Lawson Acres Subdivision, located in
Sections 19 & 30, T30S, R5W, W. M.,
Douglas County, Oregon
by SEEK, INC. August 20, 1968

FILED
RECEIVED
SEP 12 1968
COUNTY SURVEYOR
DOUGLAS COUNTY, ORE.

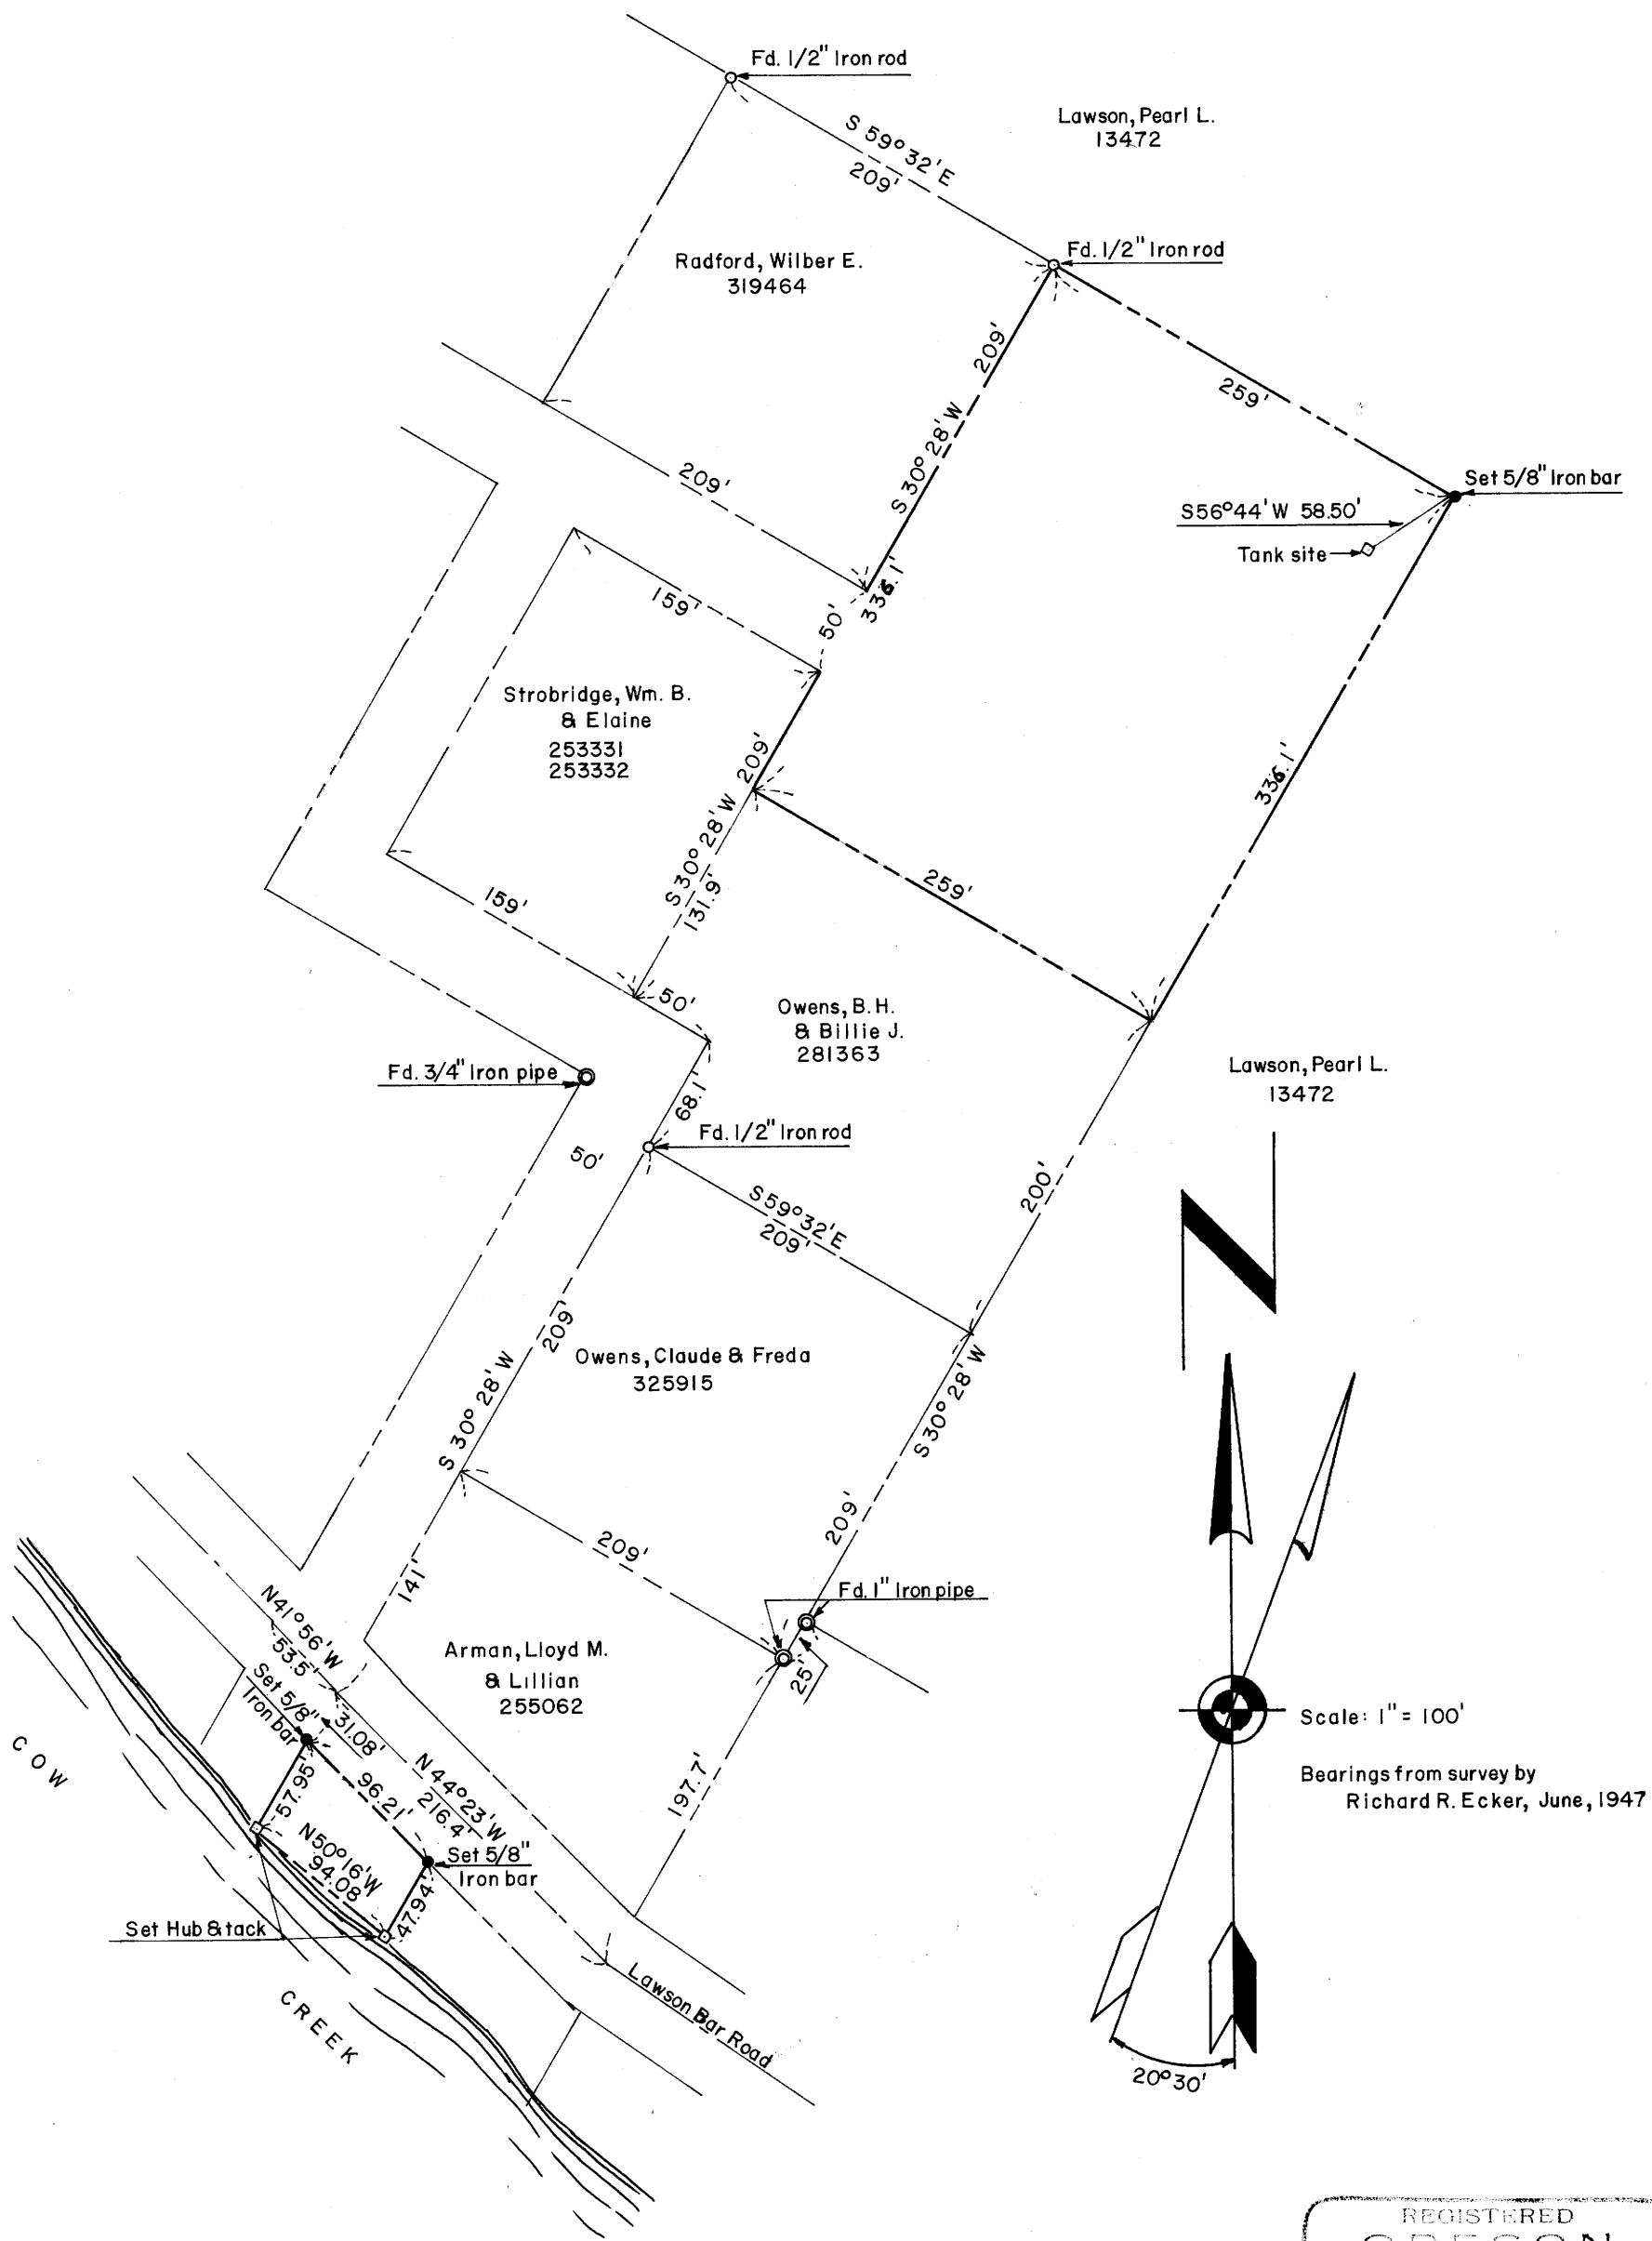

REGISTERED
OREGON
LAND SURVEYOR
William C. Stiles
OCT. 4, 1957
WILLIAM C. STILES
432

COUNTY SURVEYORS FILE DATA
DO NOT REMOVE FROM OFFICE

MAP FILE M36 + 36