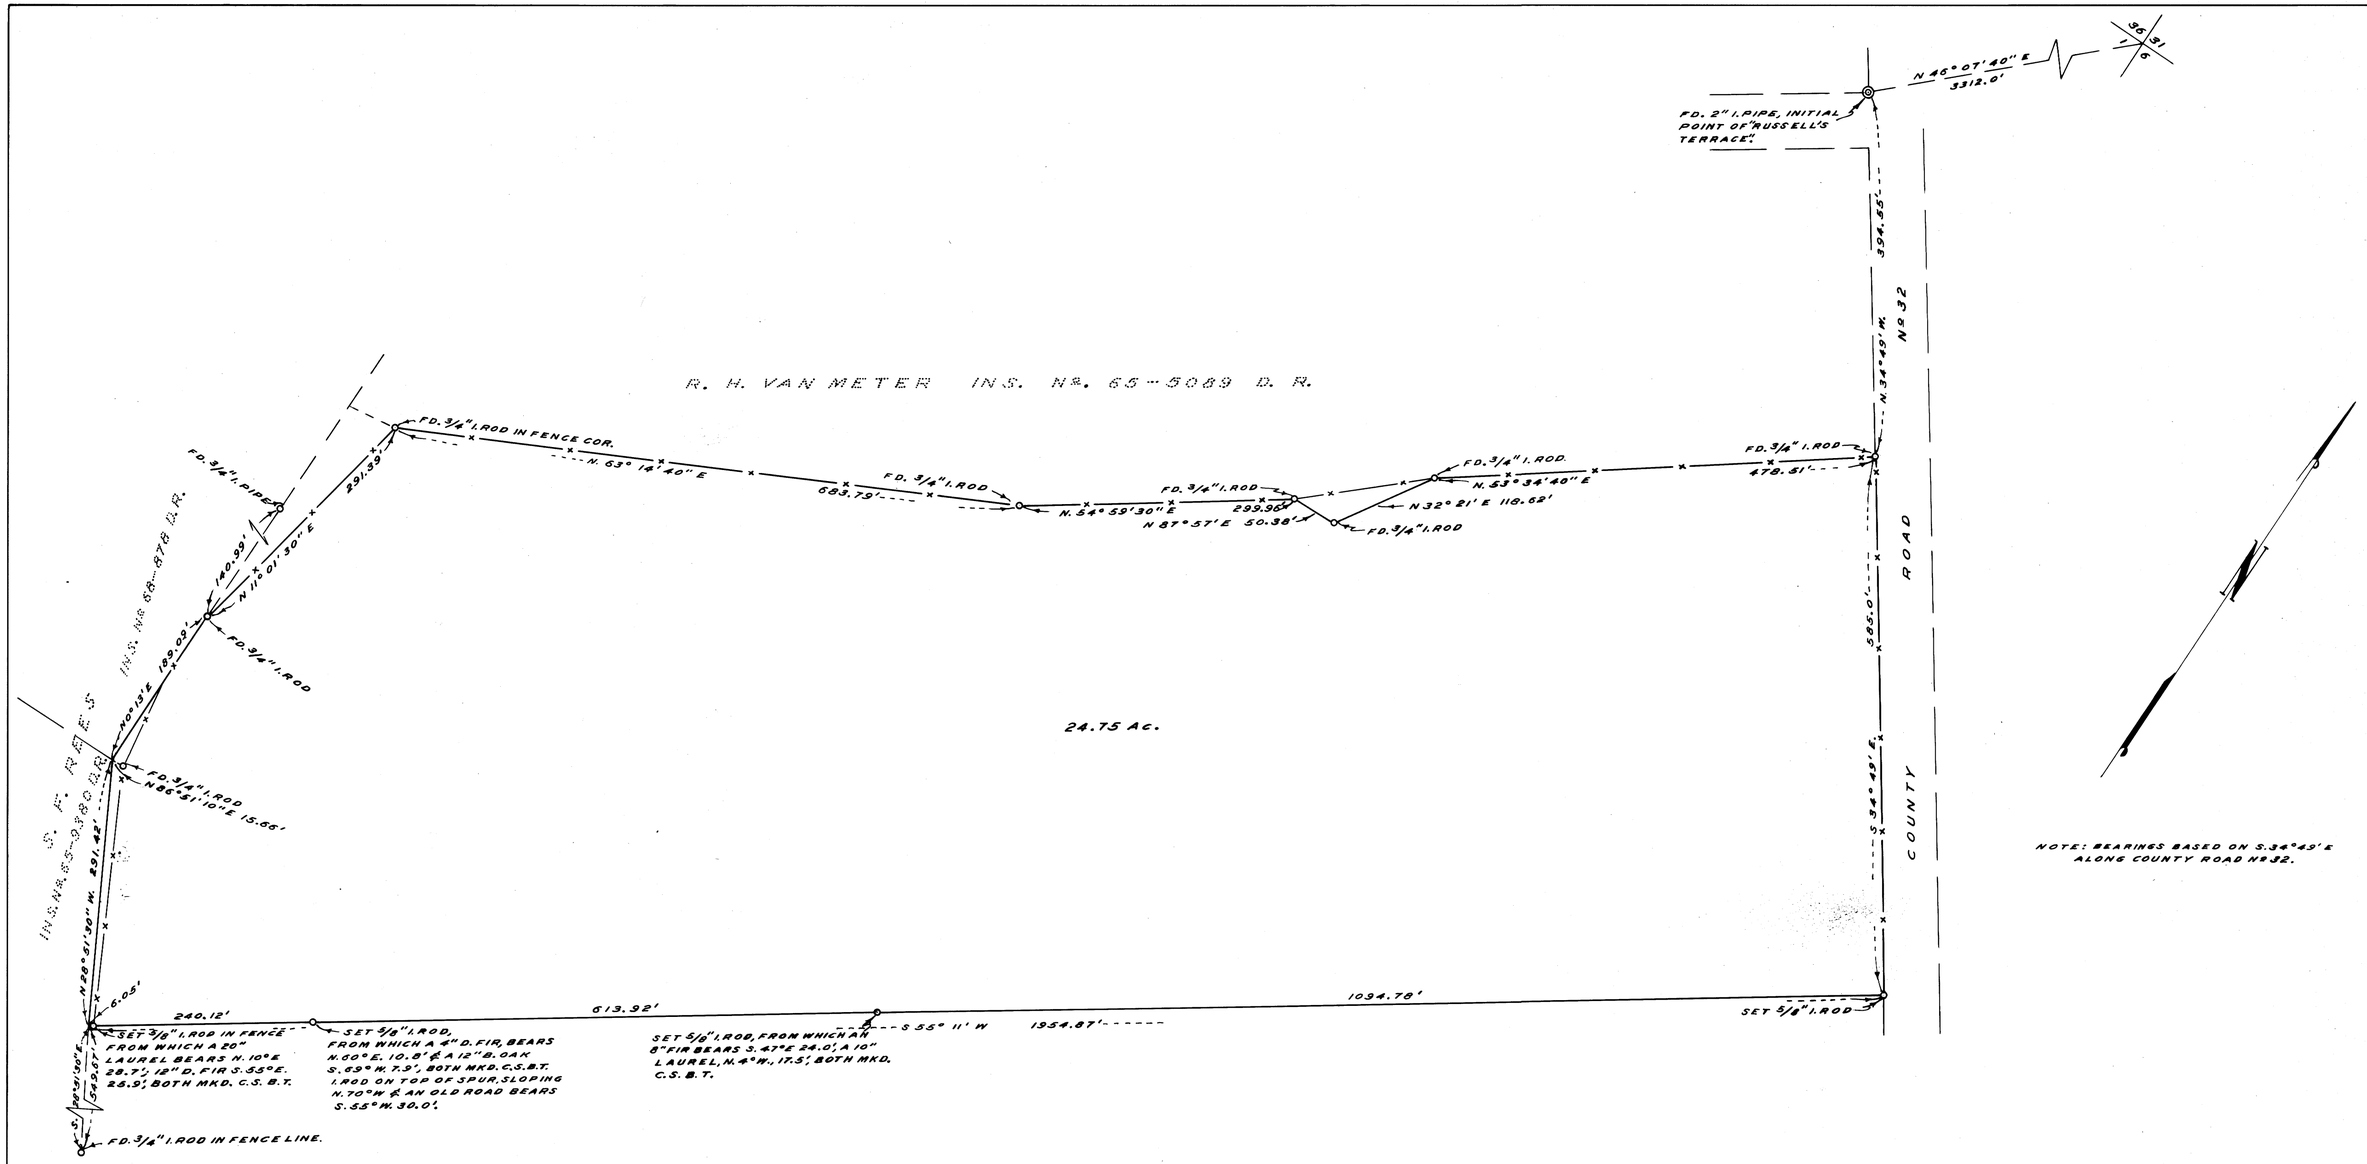


C.S. FILE 54/69
M36-4

REGISTERED
OREGON
LAND SURVEYOR
James W. Byron
NOV. 6 1953
JAMES W. BYRON
303

COUNTY SURVEYOR'S OFFICE
DOUGLAS COUNTY, OREGON

SURVEY FOR DEED DESCRIPTION,
SECTION 1, T.26S., R.6 W, W.M.

JAMES W. BYRON — COUNTY SURVEYOR
SURVEYED MAY 17, 1968 — SCALE 1" = 100'
SURVEYED FOR E. D. RUSSELL

COUNTY SURVEYORS FILE DATA
DO NOT REMOVE FROM OFFICE

C.S. FILE 54/69
M36-4