M 37-48

COUNTY SURVEYORS FILE DATA
DO NOT REMOVE FROM OFFICE

SURVEYED FOR DEED DESCRIPTION

LOCATED IN SEC. 23, T.28S., R.6 W.W.M.
FOR FRANK STRINGER
BY BAUGHMAN & ACKARET INC.
SCALE 1"=100' APRIL 17, 1969

REGISTERED OREGON LAND SURVEYOR
JULY 14, 1961
GLENN S. BAUGHMAN
536
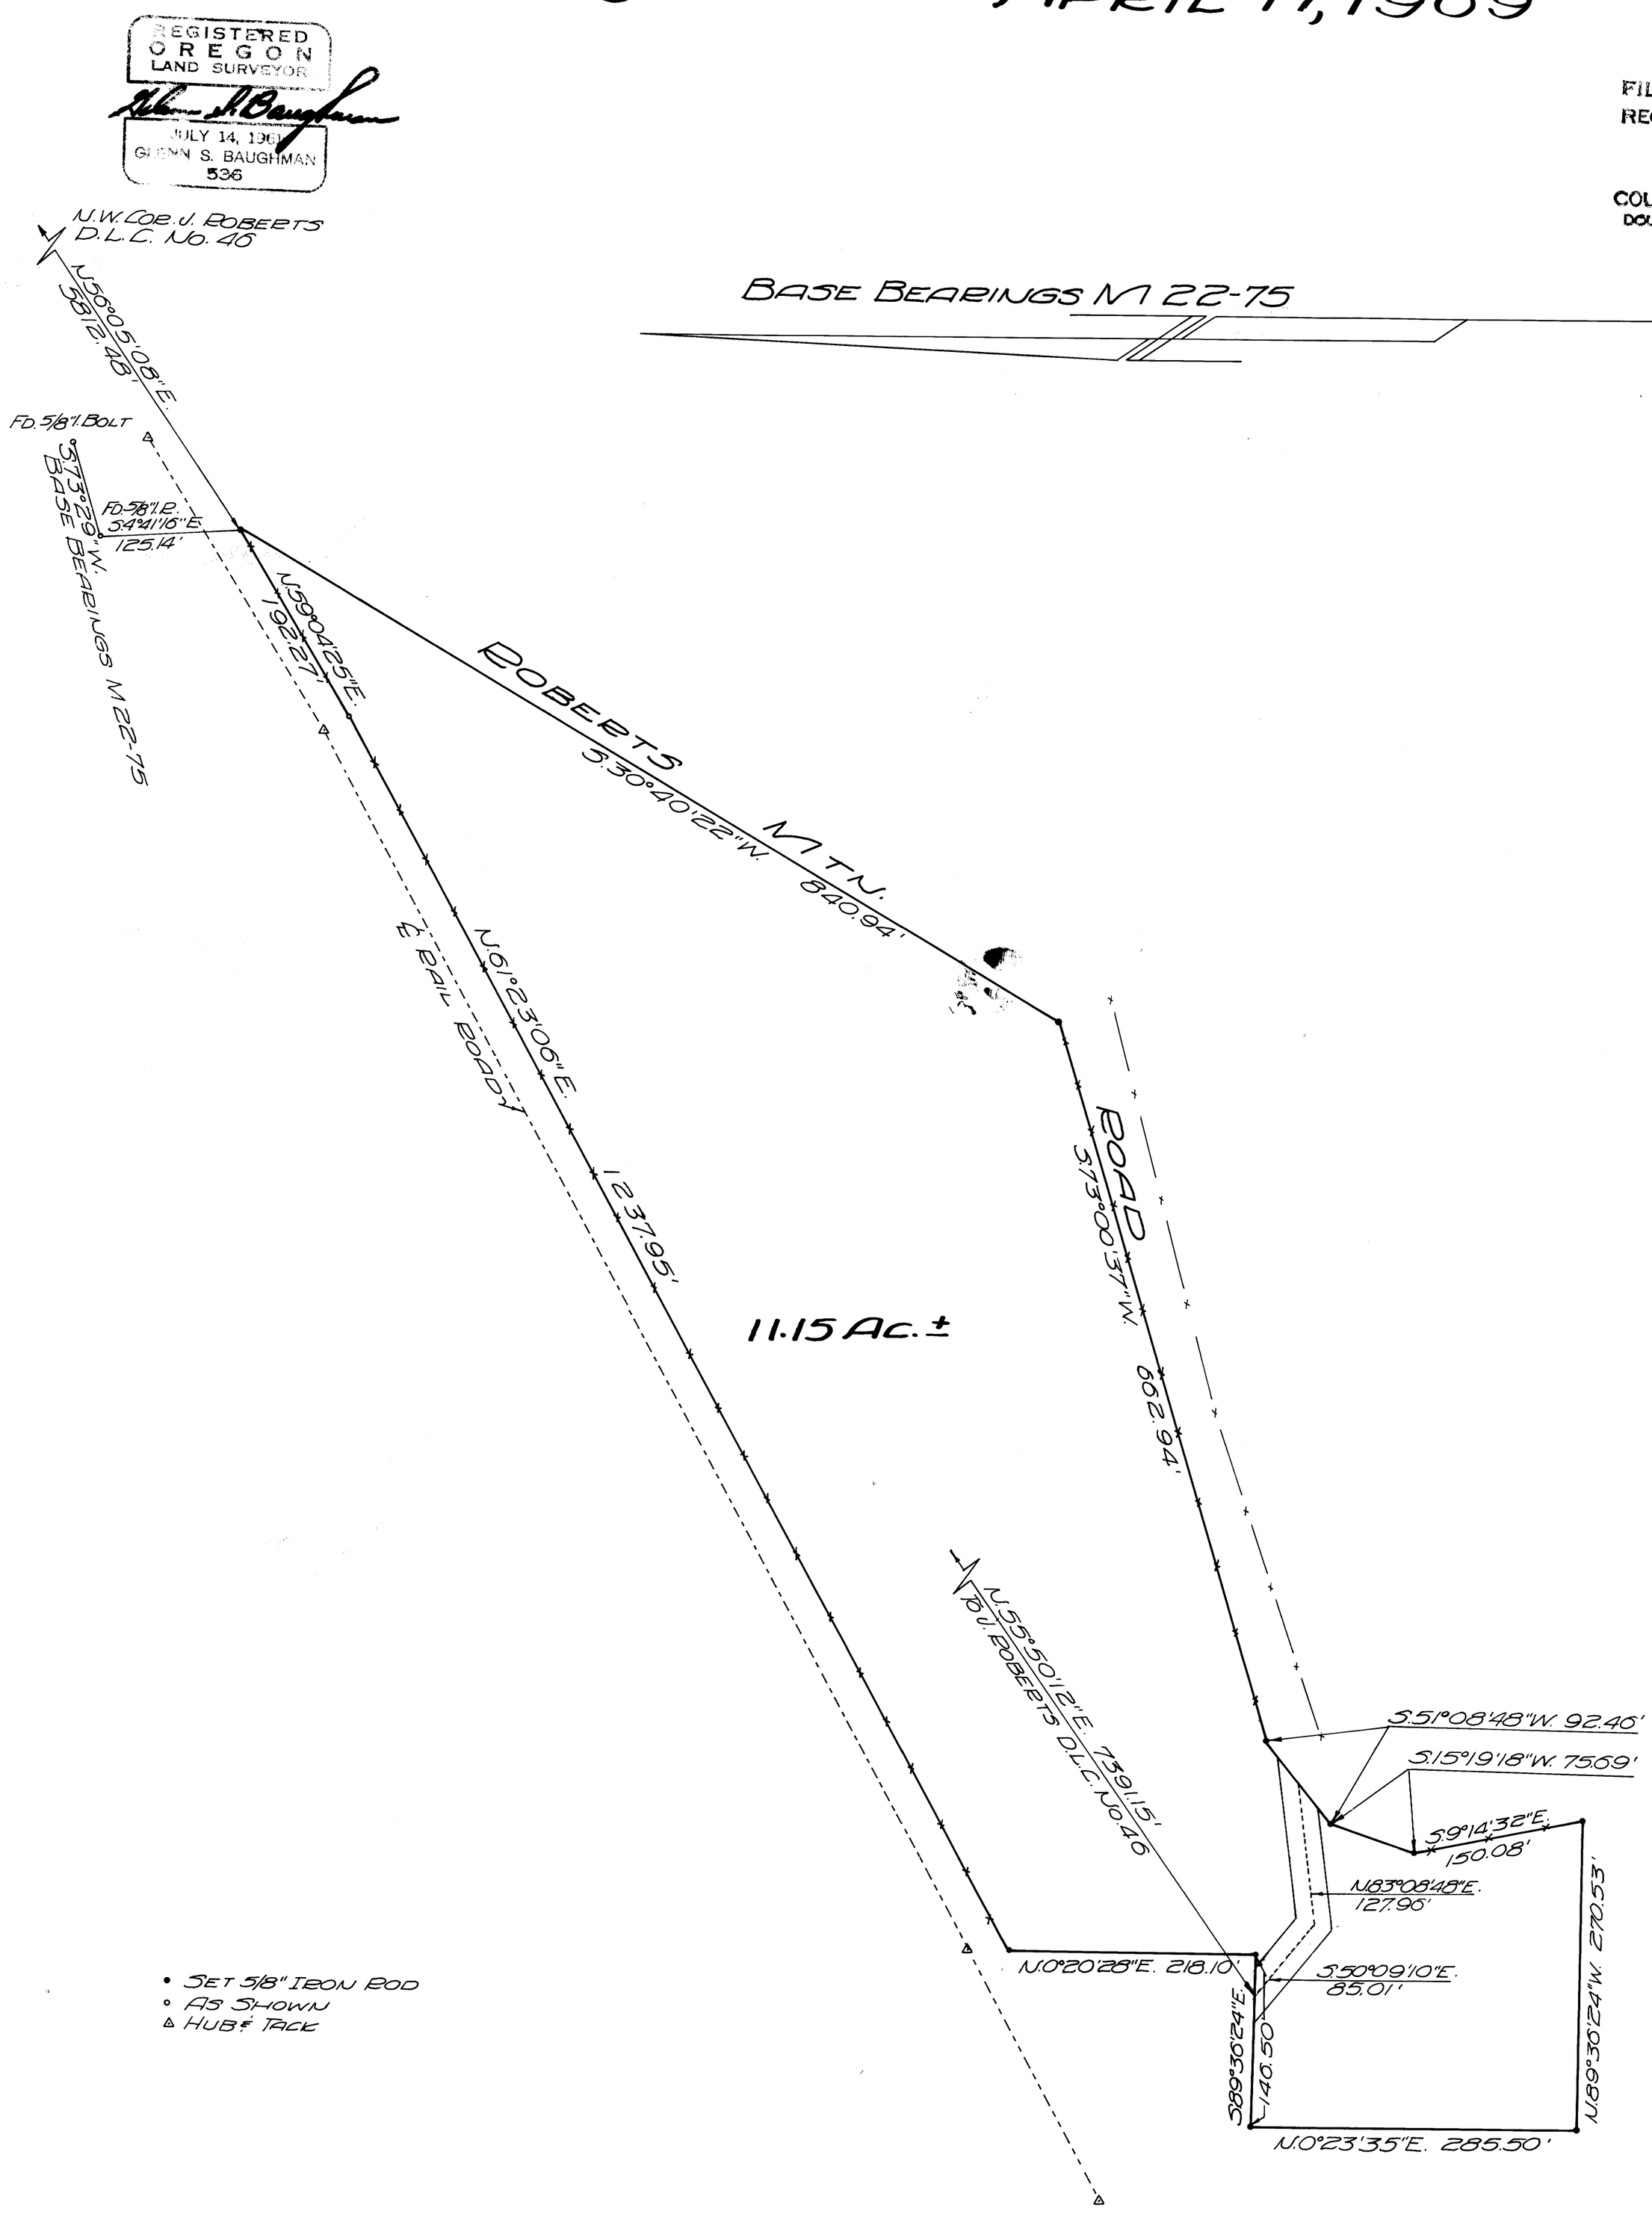
FILED
RECEIVED
APR 22 1969
COUNTY SURVEYOR
DOUGLAS COUNTY, ORE.