FILED
RECEIVED
JUN 24 1969
COUNTY SURVEYOR
DOUGLAS COUNTY, ORE.

MAP FILE M 38-13

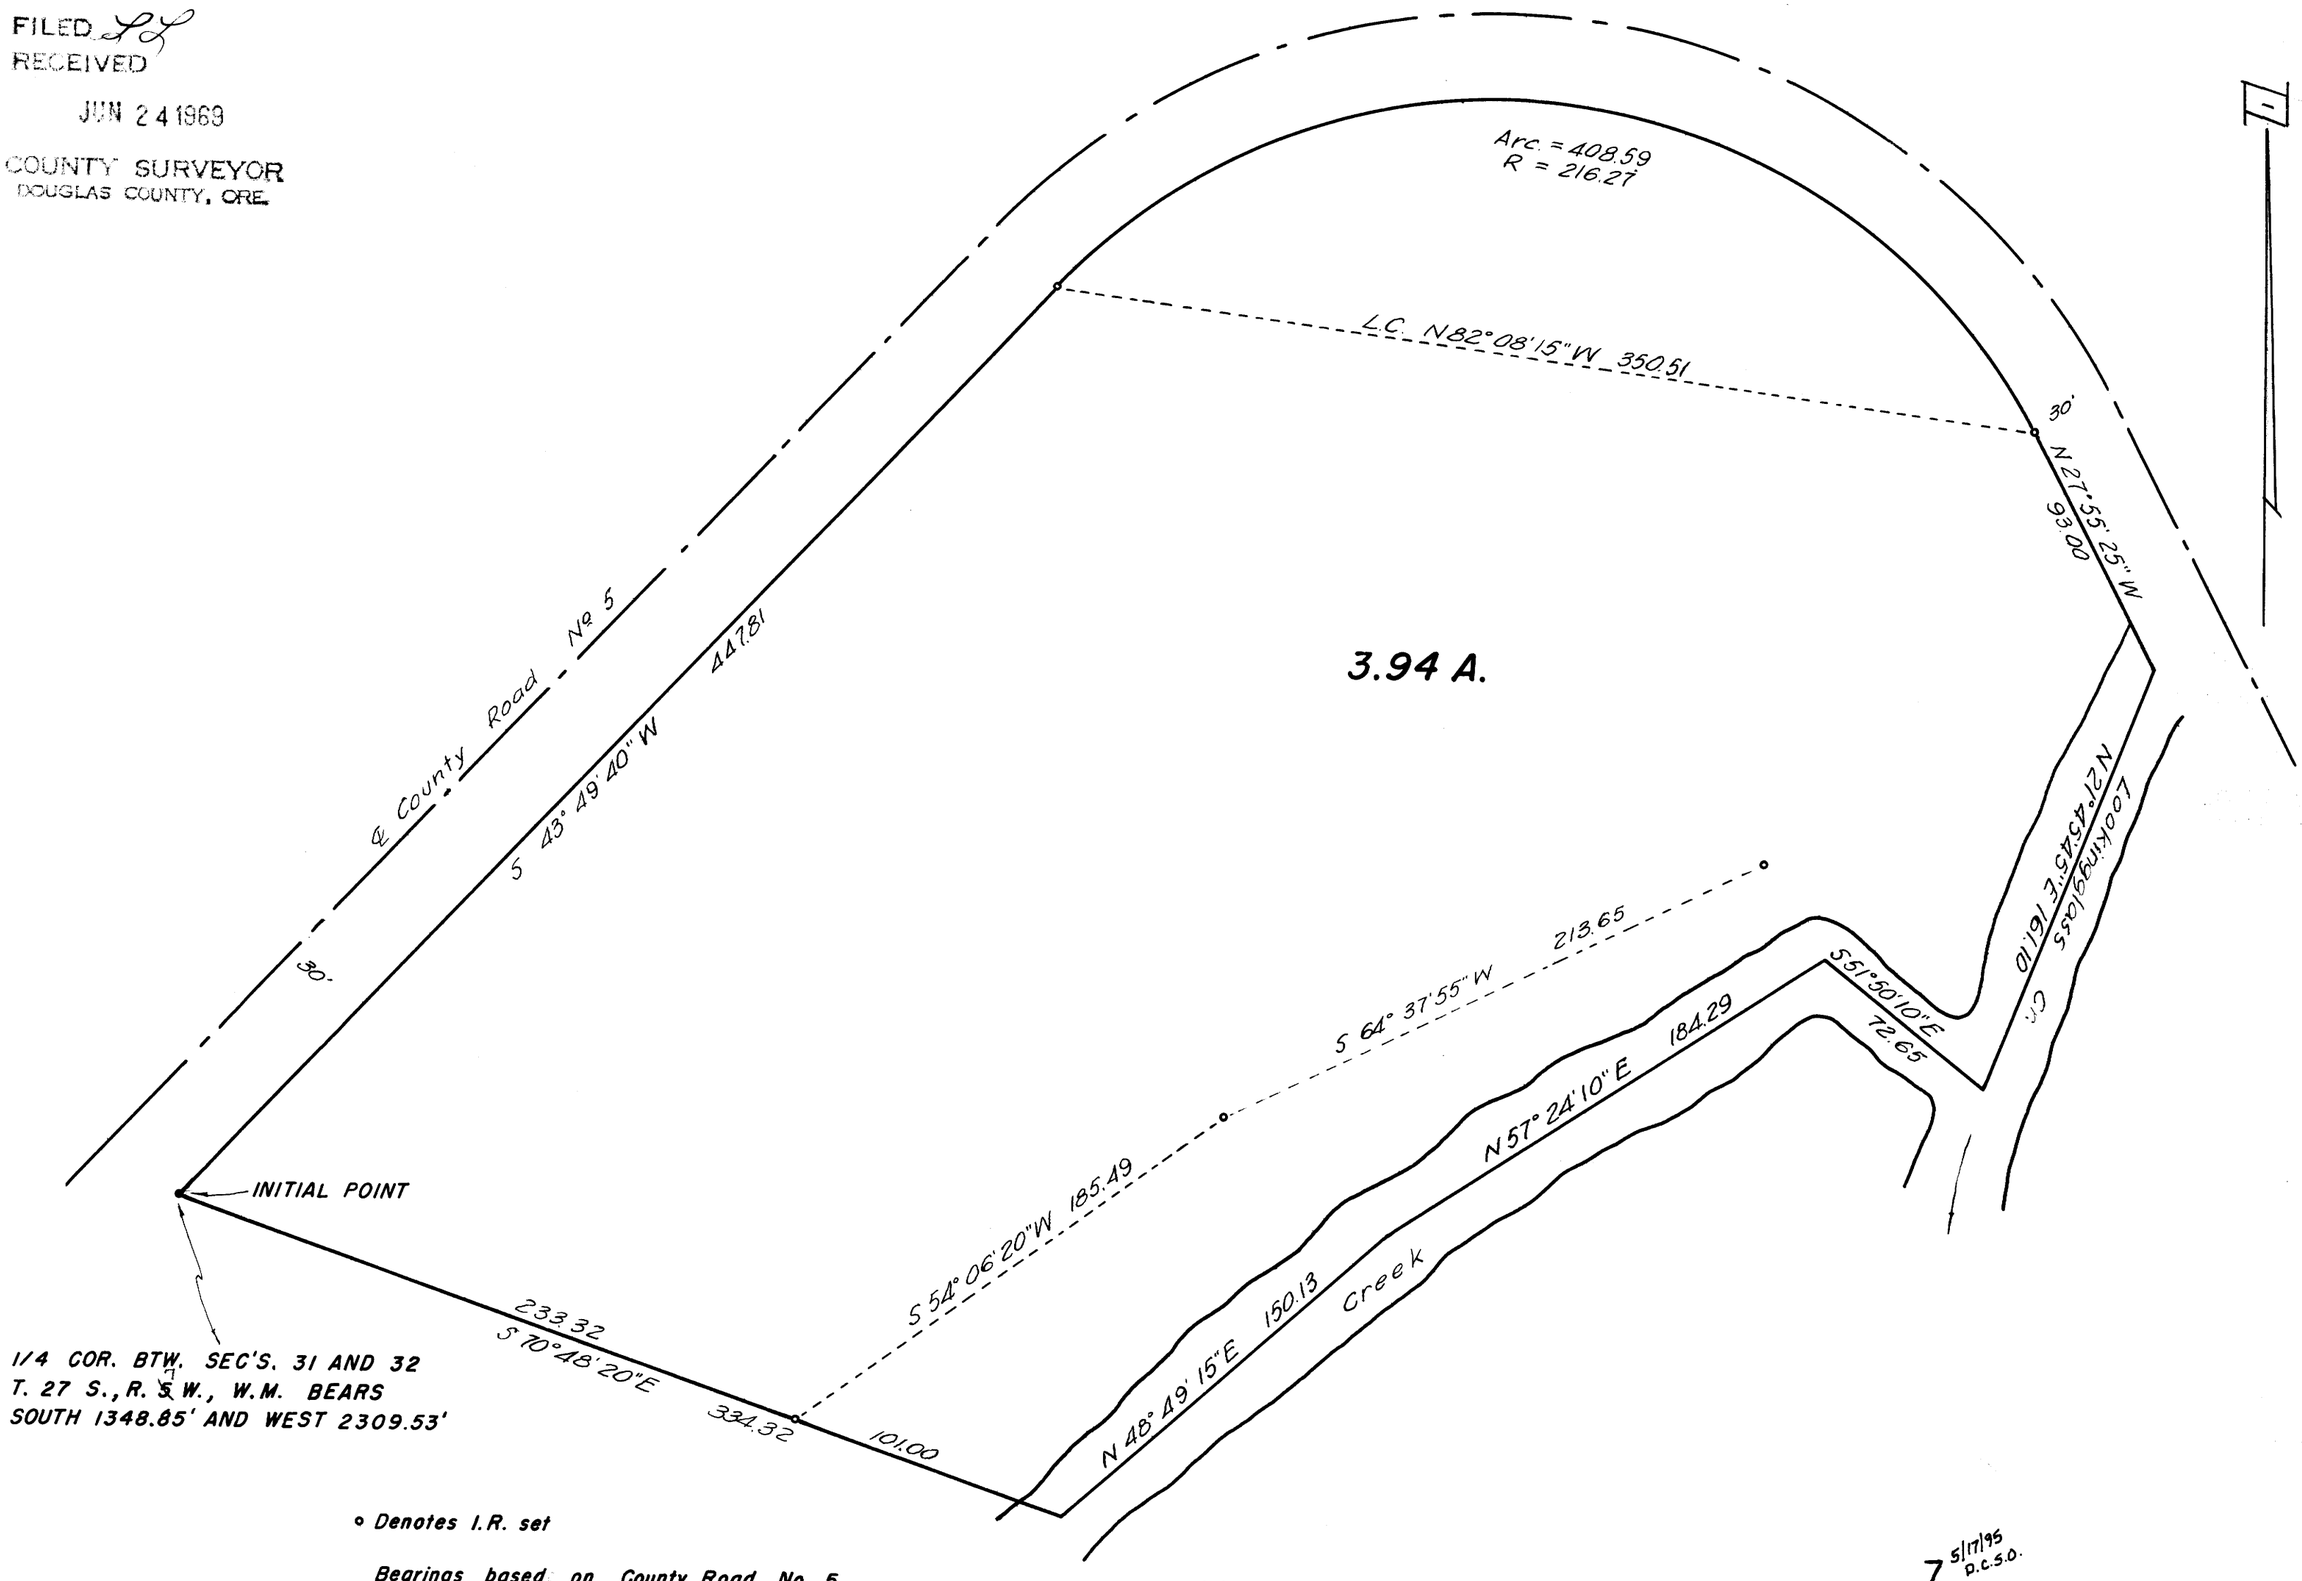

1/4 COR. BTW. SEC'S. 31 AND 32
T. 27 S., R. ~~5~~ 7 W., W.M. BEARS
SOUTH 1348.85' AND WEST 2309.53'

○ Denotes I.R. set

Bearings based on County Road No. 5

SURVEY IN SECTION 32, T. 27 S., R. ~~5~~ 7 W., W.M. 5/17/95 D.C.S.O.
SURVEYED FOR W. R. REES
SURVEYED BY R. H. GEE
JUNE, 1969 - SCALE 1" = 50'

REGISTERED PROFESSIONAL ENGINEER
OREGON
R. H. GEE

COUNTY SURVEYORS FILE DATA
DO NOT REMOVE FROM OFFICE

M 38-13