SURVEY IN D.L.C. #52
SECTION 20, T27S, R7W, W.M.

SURVEYED FOR HAYWARD REED
SURVEYED BY DON E. GARRETT
DECEMBER, 1969 SCALE: 1" = 200'

• — DENOTES FD. 5/8" IRON ROD
○ — DENOTES SET 5/8" IRON ROD
SEE M32-56 FOR BASE BEARING

REGISTERED
OREGON
LAND SURVEYOR
Don E. Garrett
JULY 14, 1961
DON E. GARRETT
544

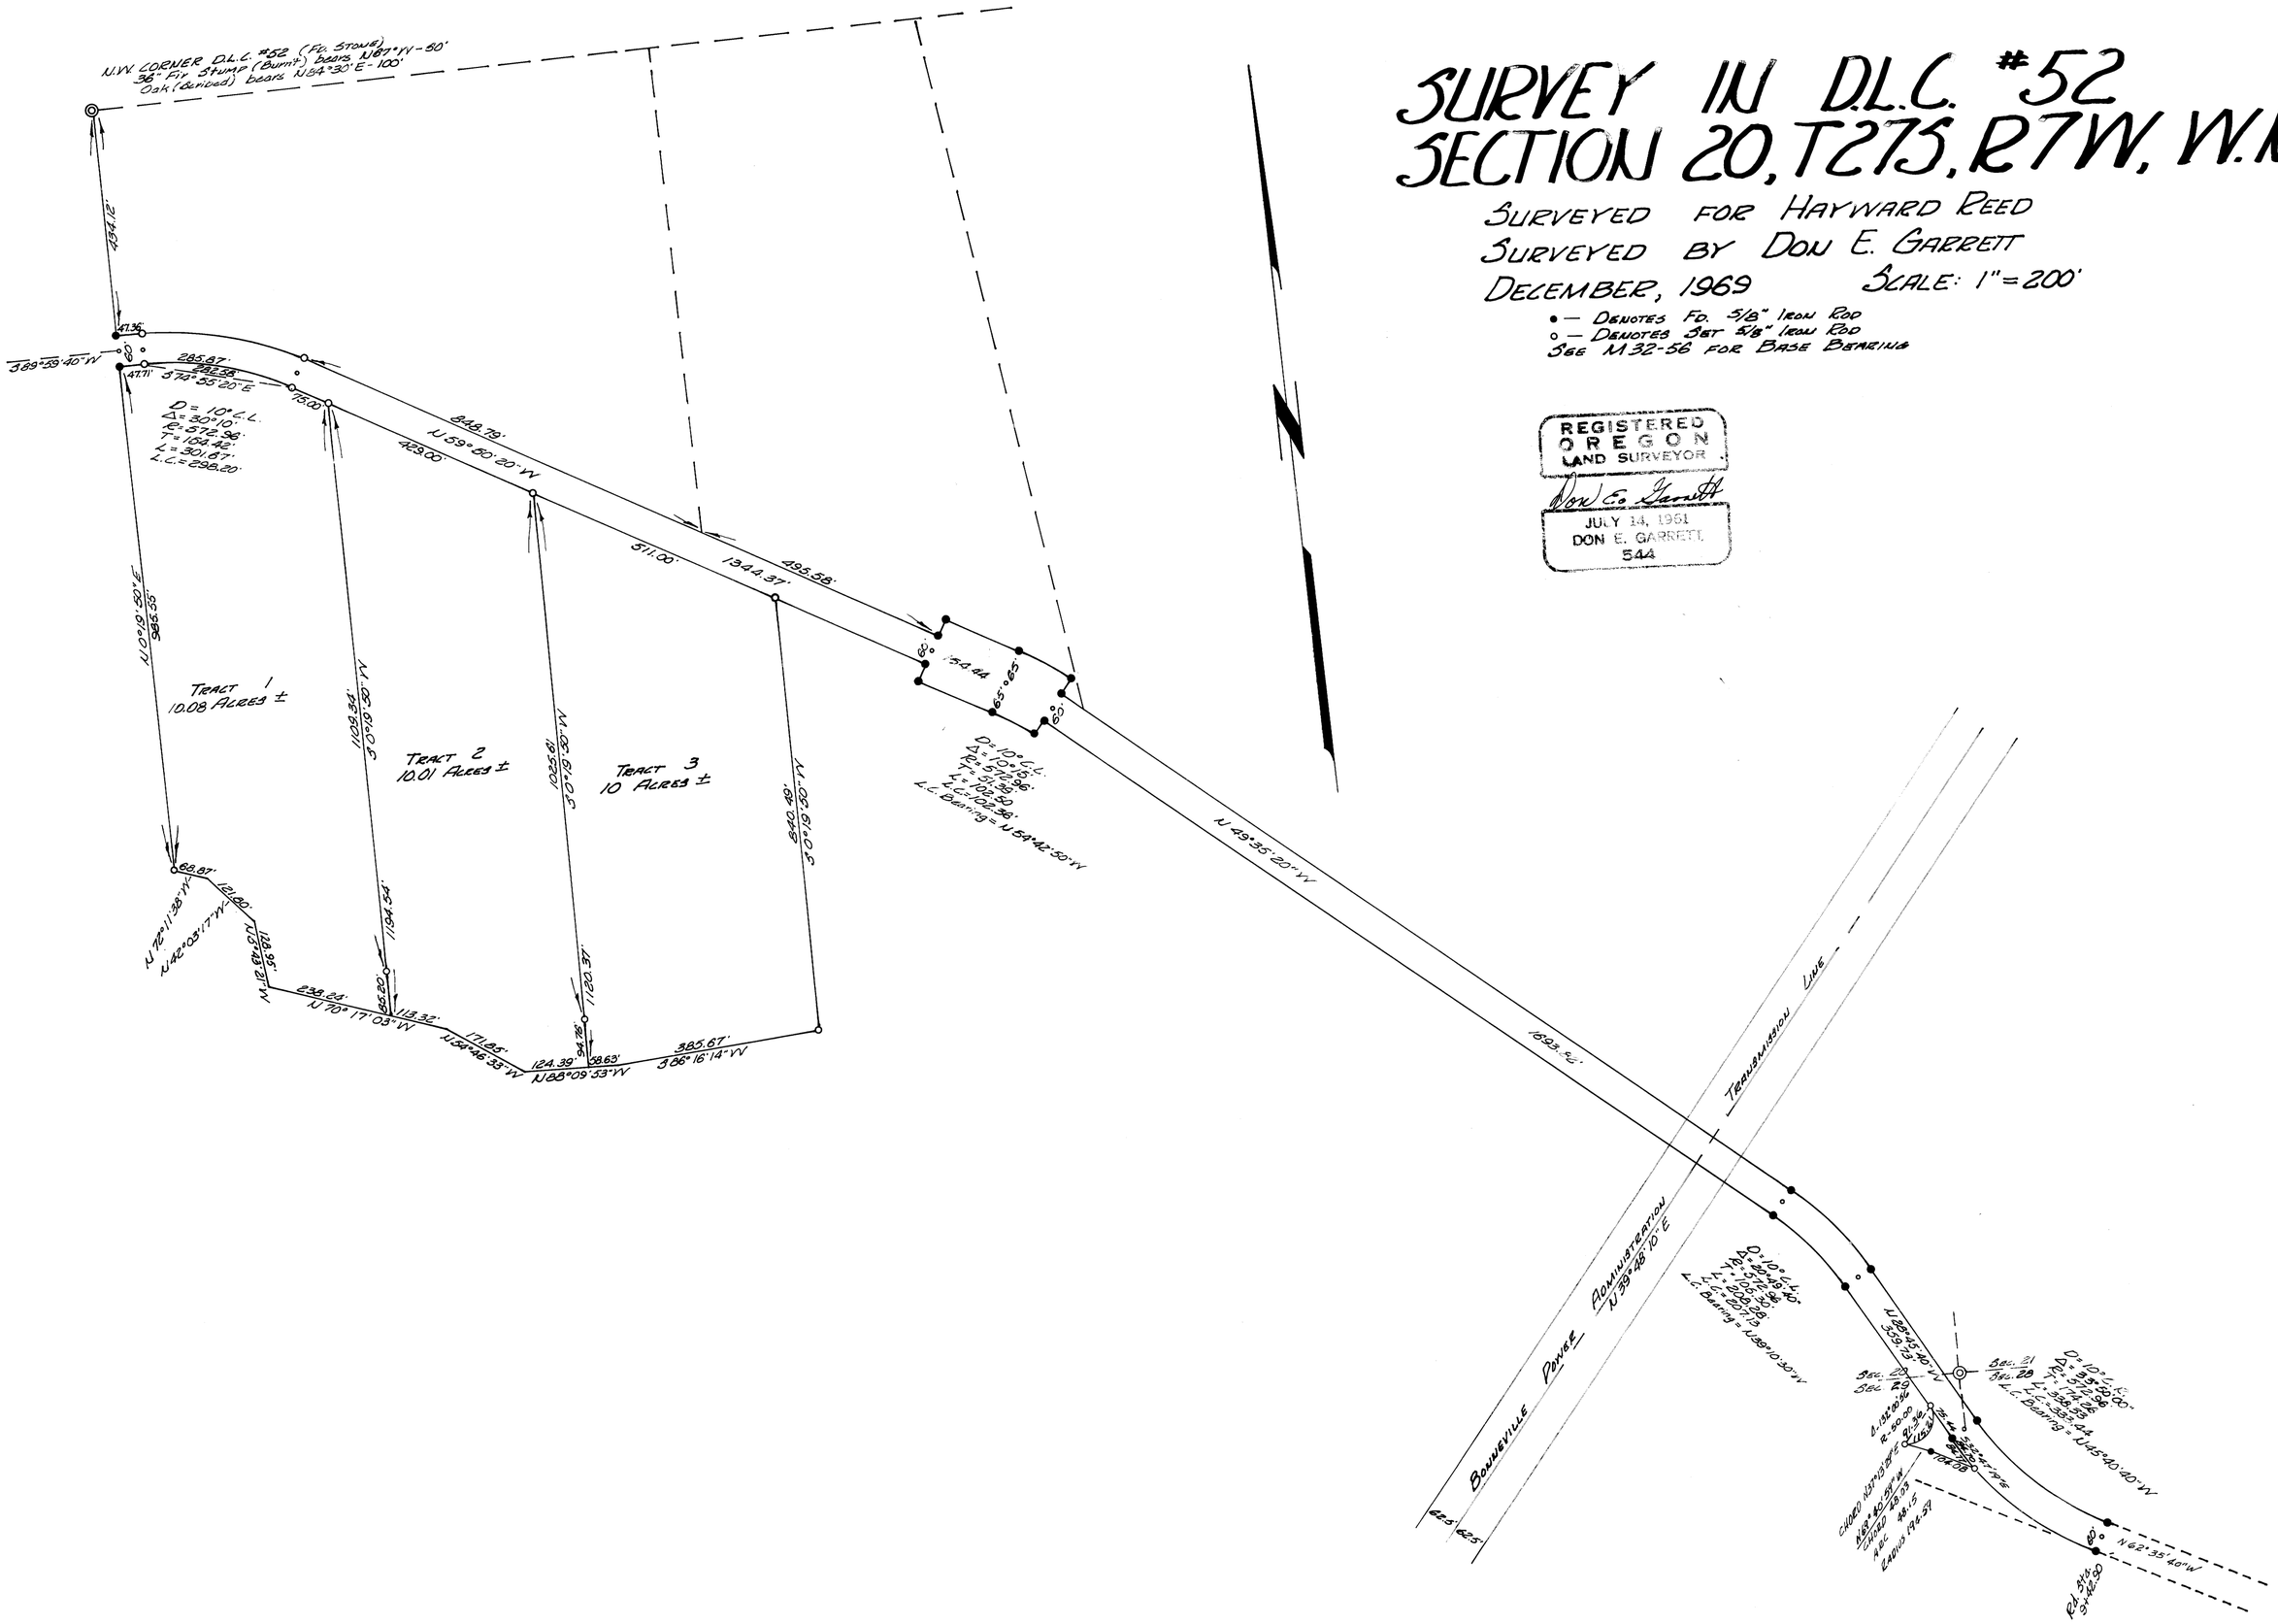

M38 - 75