09-6EW

COUNTY SURVEYORS FILE DATA
DO NOT REMOVE FROM OFFICE

FILED
RECEIVED
MAY 8 1970
COUNTY SURVEYOR
DOUGLAS COUNTY, ORE.

SURVEY OF A PORTION OF SECTION 7, T. 22 S., R. 12 W., W.M., DOUGLAS COUNTY, OREGON

for : BERNARD A. GOW

Corners found: ◎
Corners set: ○
Scale: 1" = 100'
December 30, 1969
Basis for bearings: Plat monuments

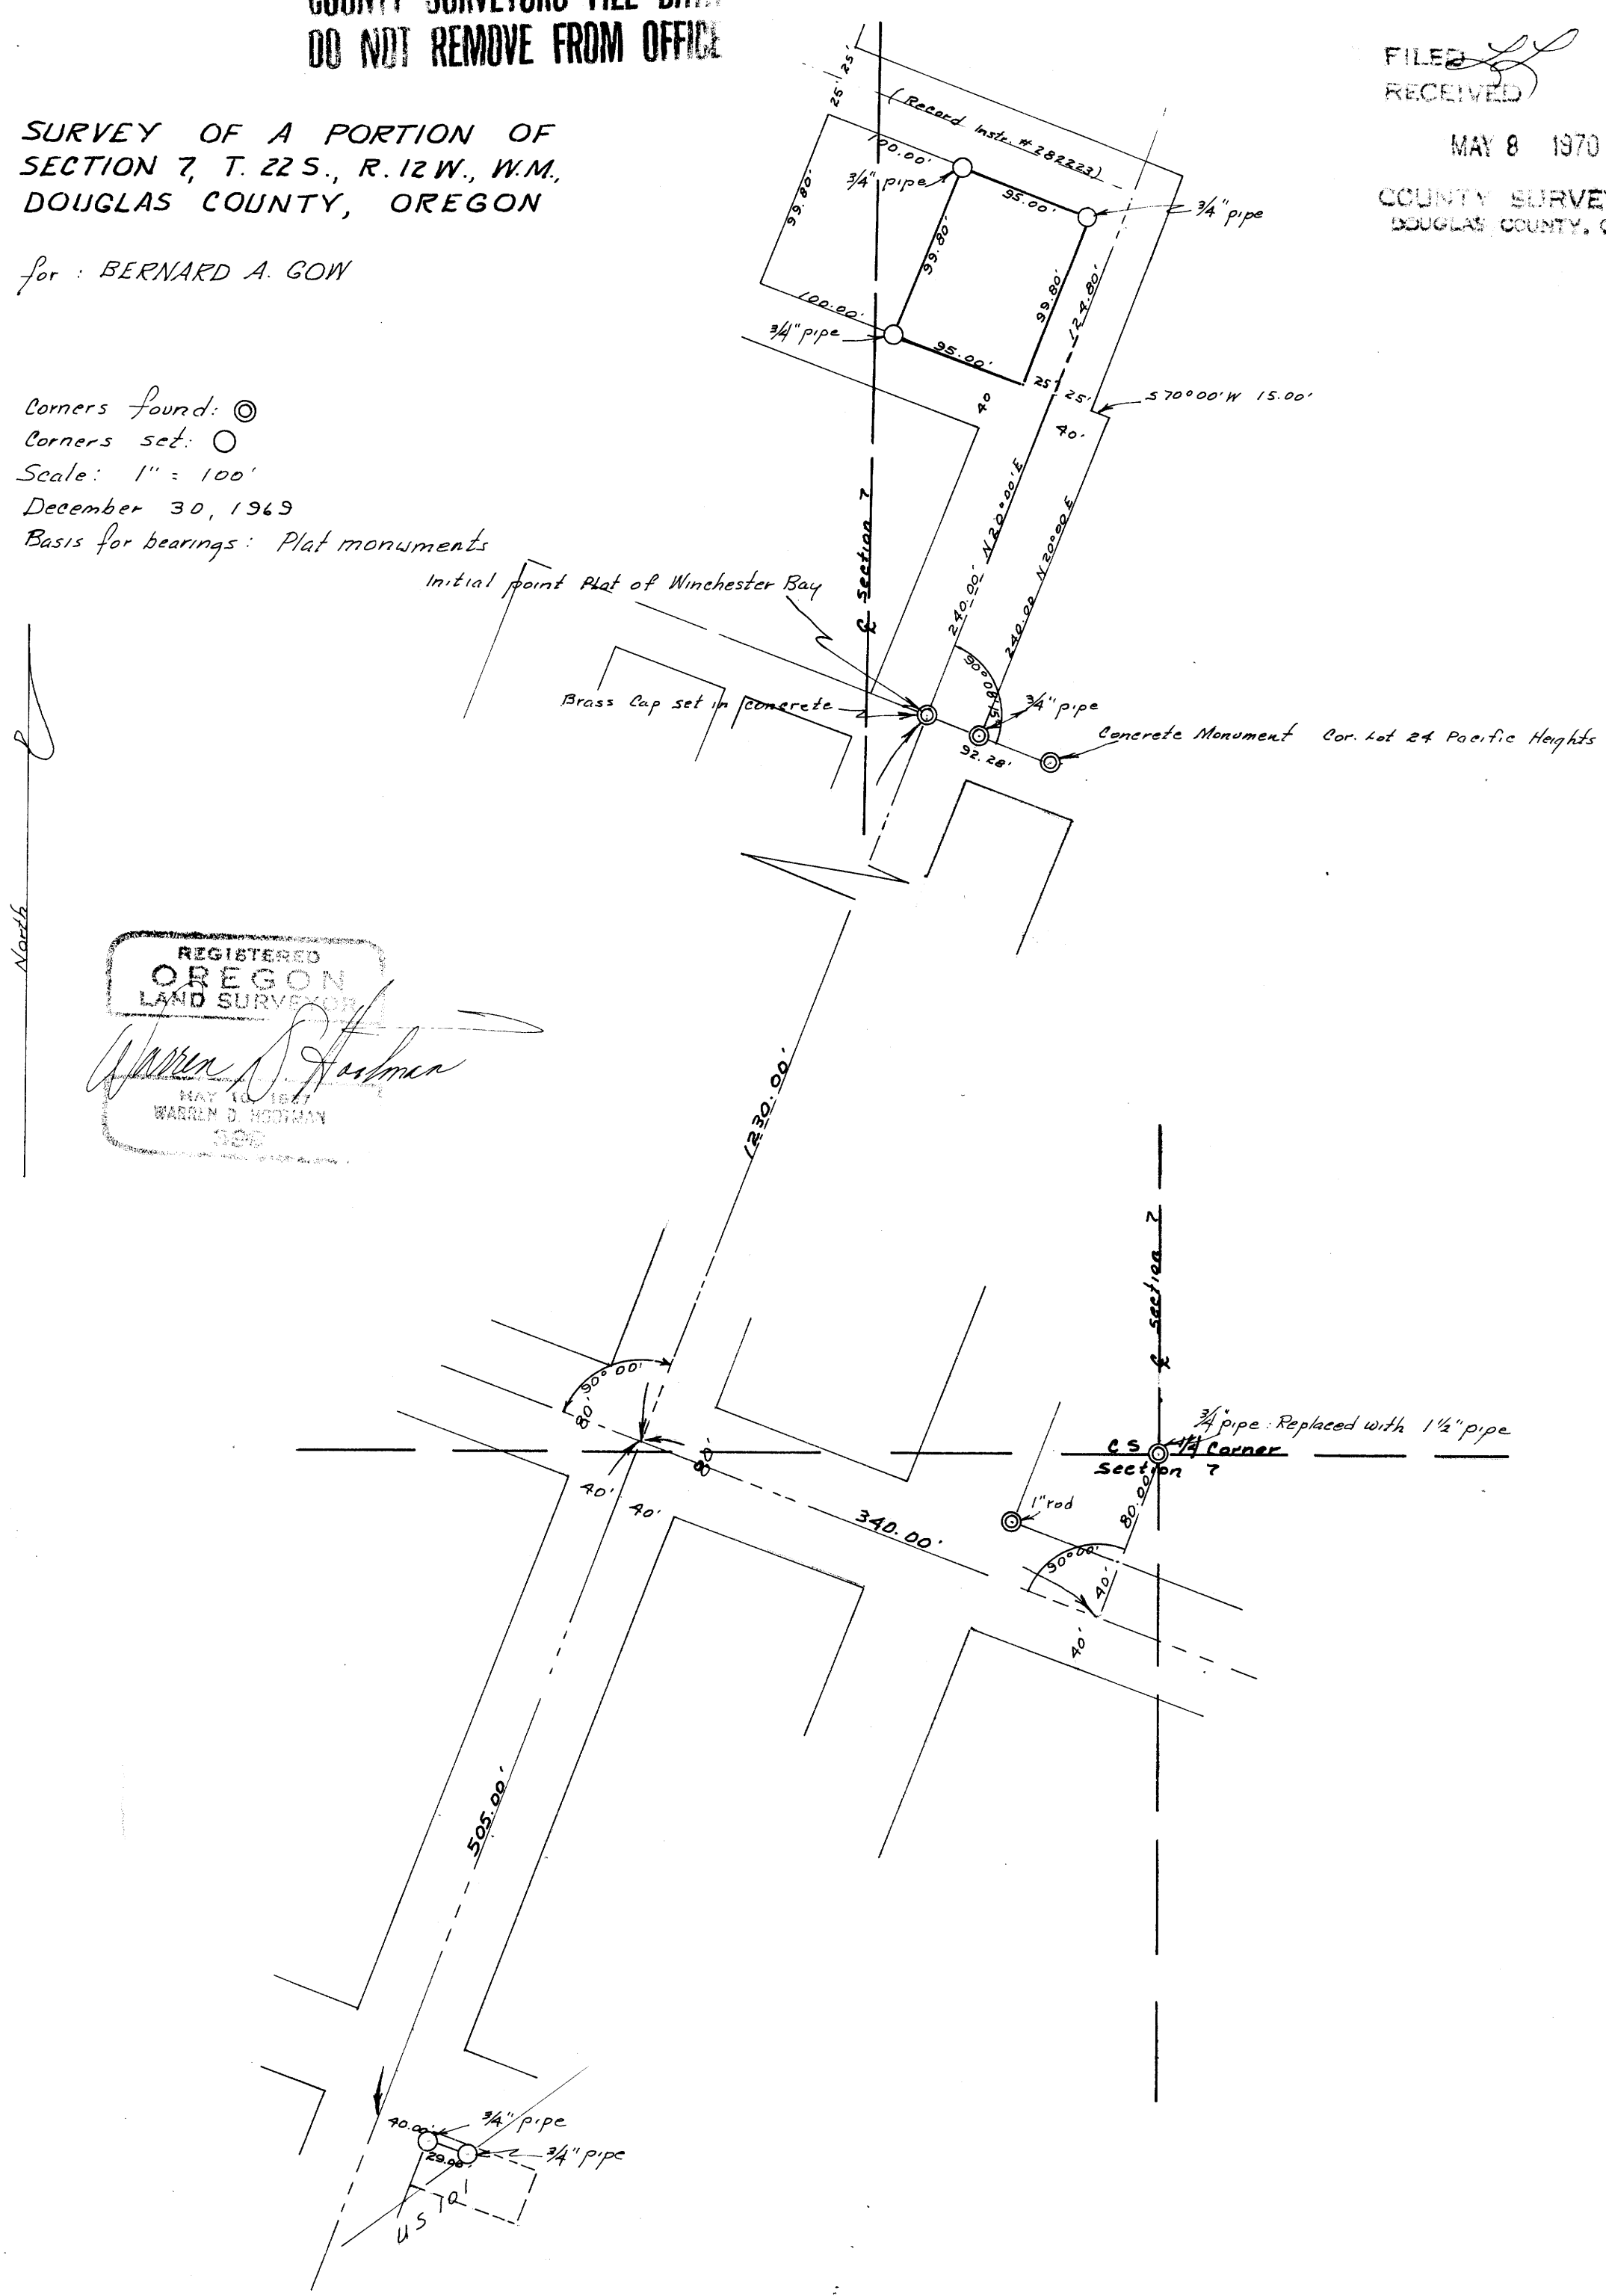

REGISTERED
OREGON
LAND SURVEYOR
Warren D. Hoshman
MAY 10 1967
WARREN D. HOSHMAN
1395

M 39-60