FILED
RECEIVED
AUG 13 1970
COUNTY SURVEYOR
DOUGLAS COUNTY, ORE.

COUNTY SURVEYORS FILE DATA
DO NOT REMOVE FROM OFFICE

SURVEY IN SECTS. 29 & 32, T26S, R3W, W.M.
Surveyed for Jean Talcott by Don E. Garrett
August 1970 Scale 1" = 100'
o - Set 5/8" I. Rod

REGISTERED
OREGON
LAND SURVEYOR
Don E. Garrett
JULY 14, 1961
DON E. GARRETT
544

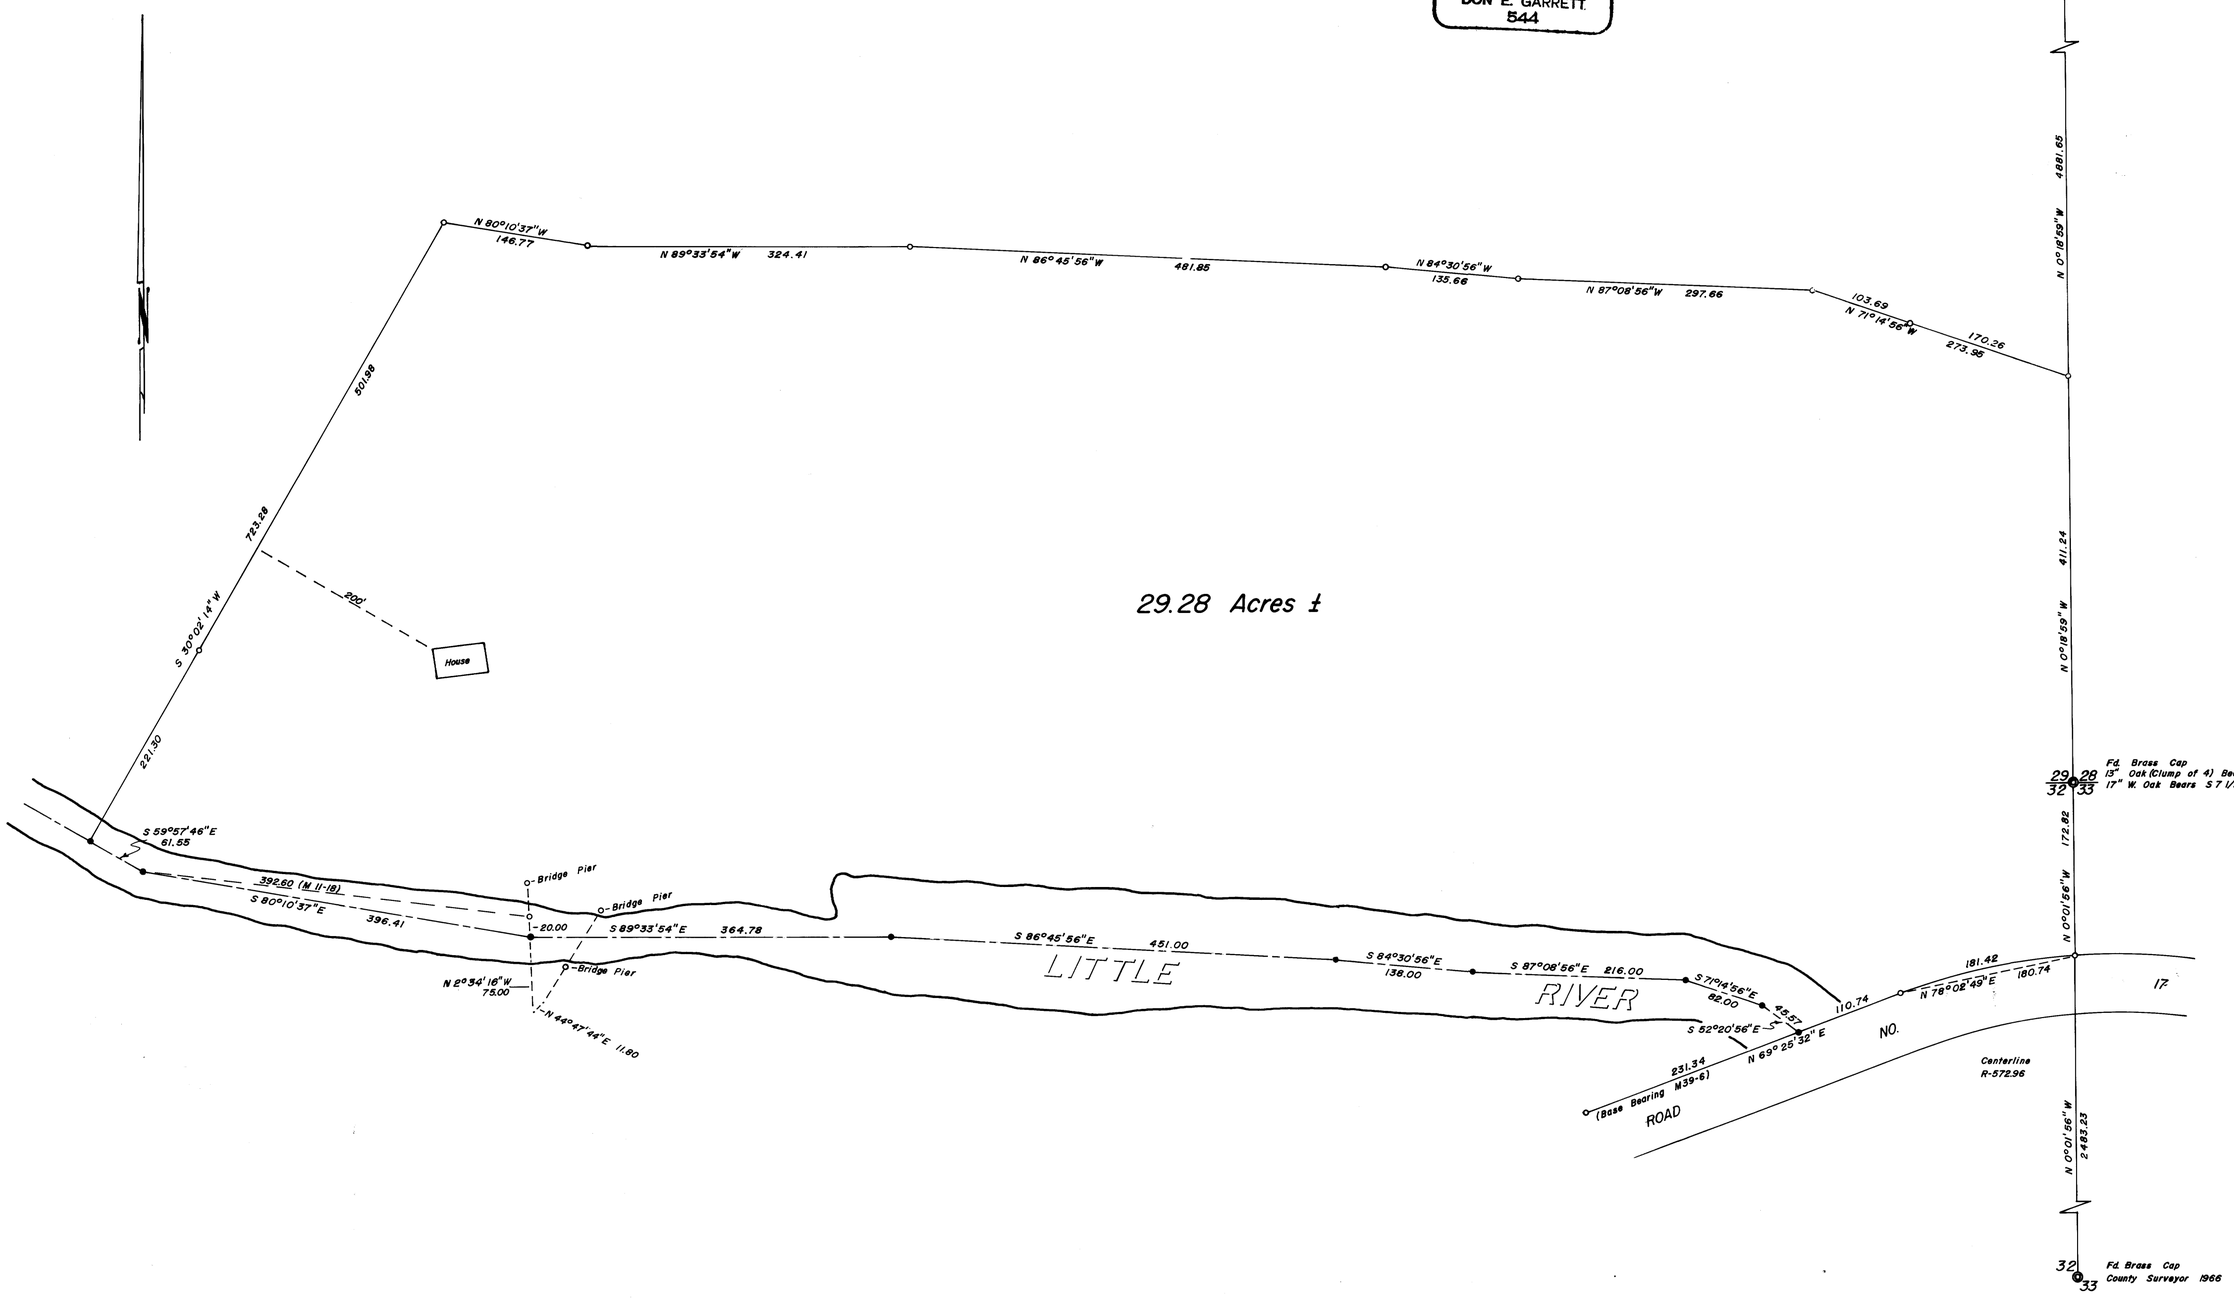

M 40 - 13

M 40 - 13