COUNTY SURVEYORS FILE NO.
DO NOT REMOVE FROM FILE

FILED
RECEIVED
OCT 28 1970
COUNTY SURVEYOR
DOUGLAS COUNTY, ORE.

MAP FILE M 40 - 48

SURVEY OF PORTION OF S ½ OF LOT 43, PLAT "D" ROSEBURG HOME ORCHARD TRACTS, DOUGLAS CO., OREGON

FOR LLOYD & BLANCHE PAINE — BY HERBERT L. NORTHCRAFT

SCALE = 1" = 50' — OCT, 1970

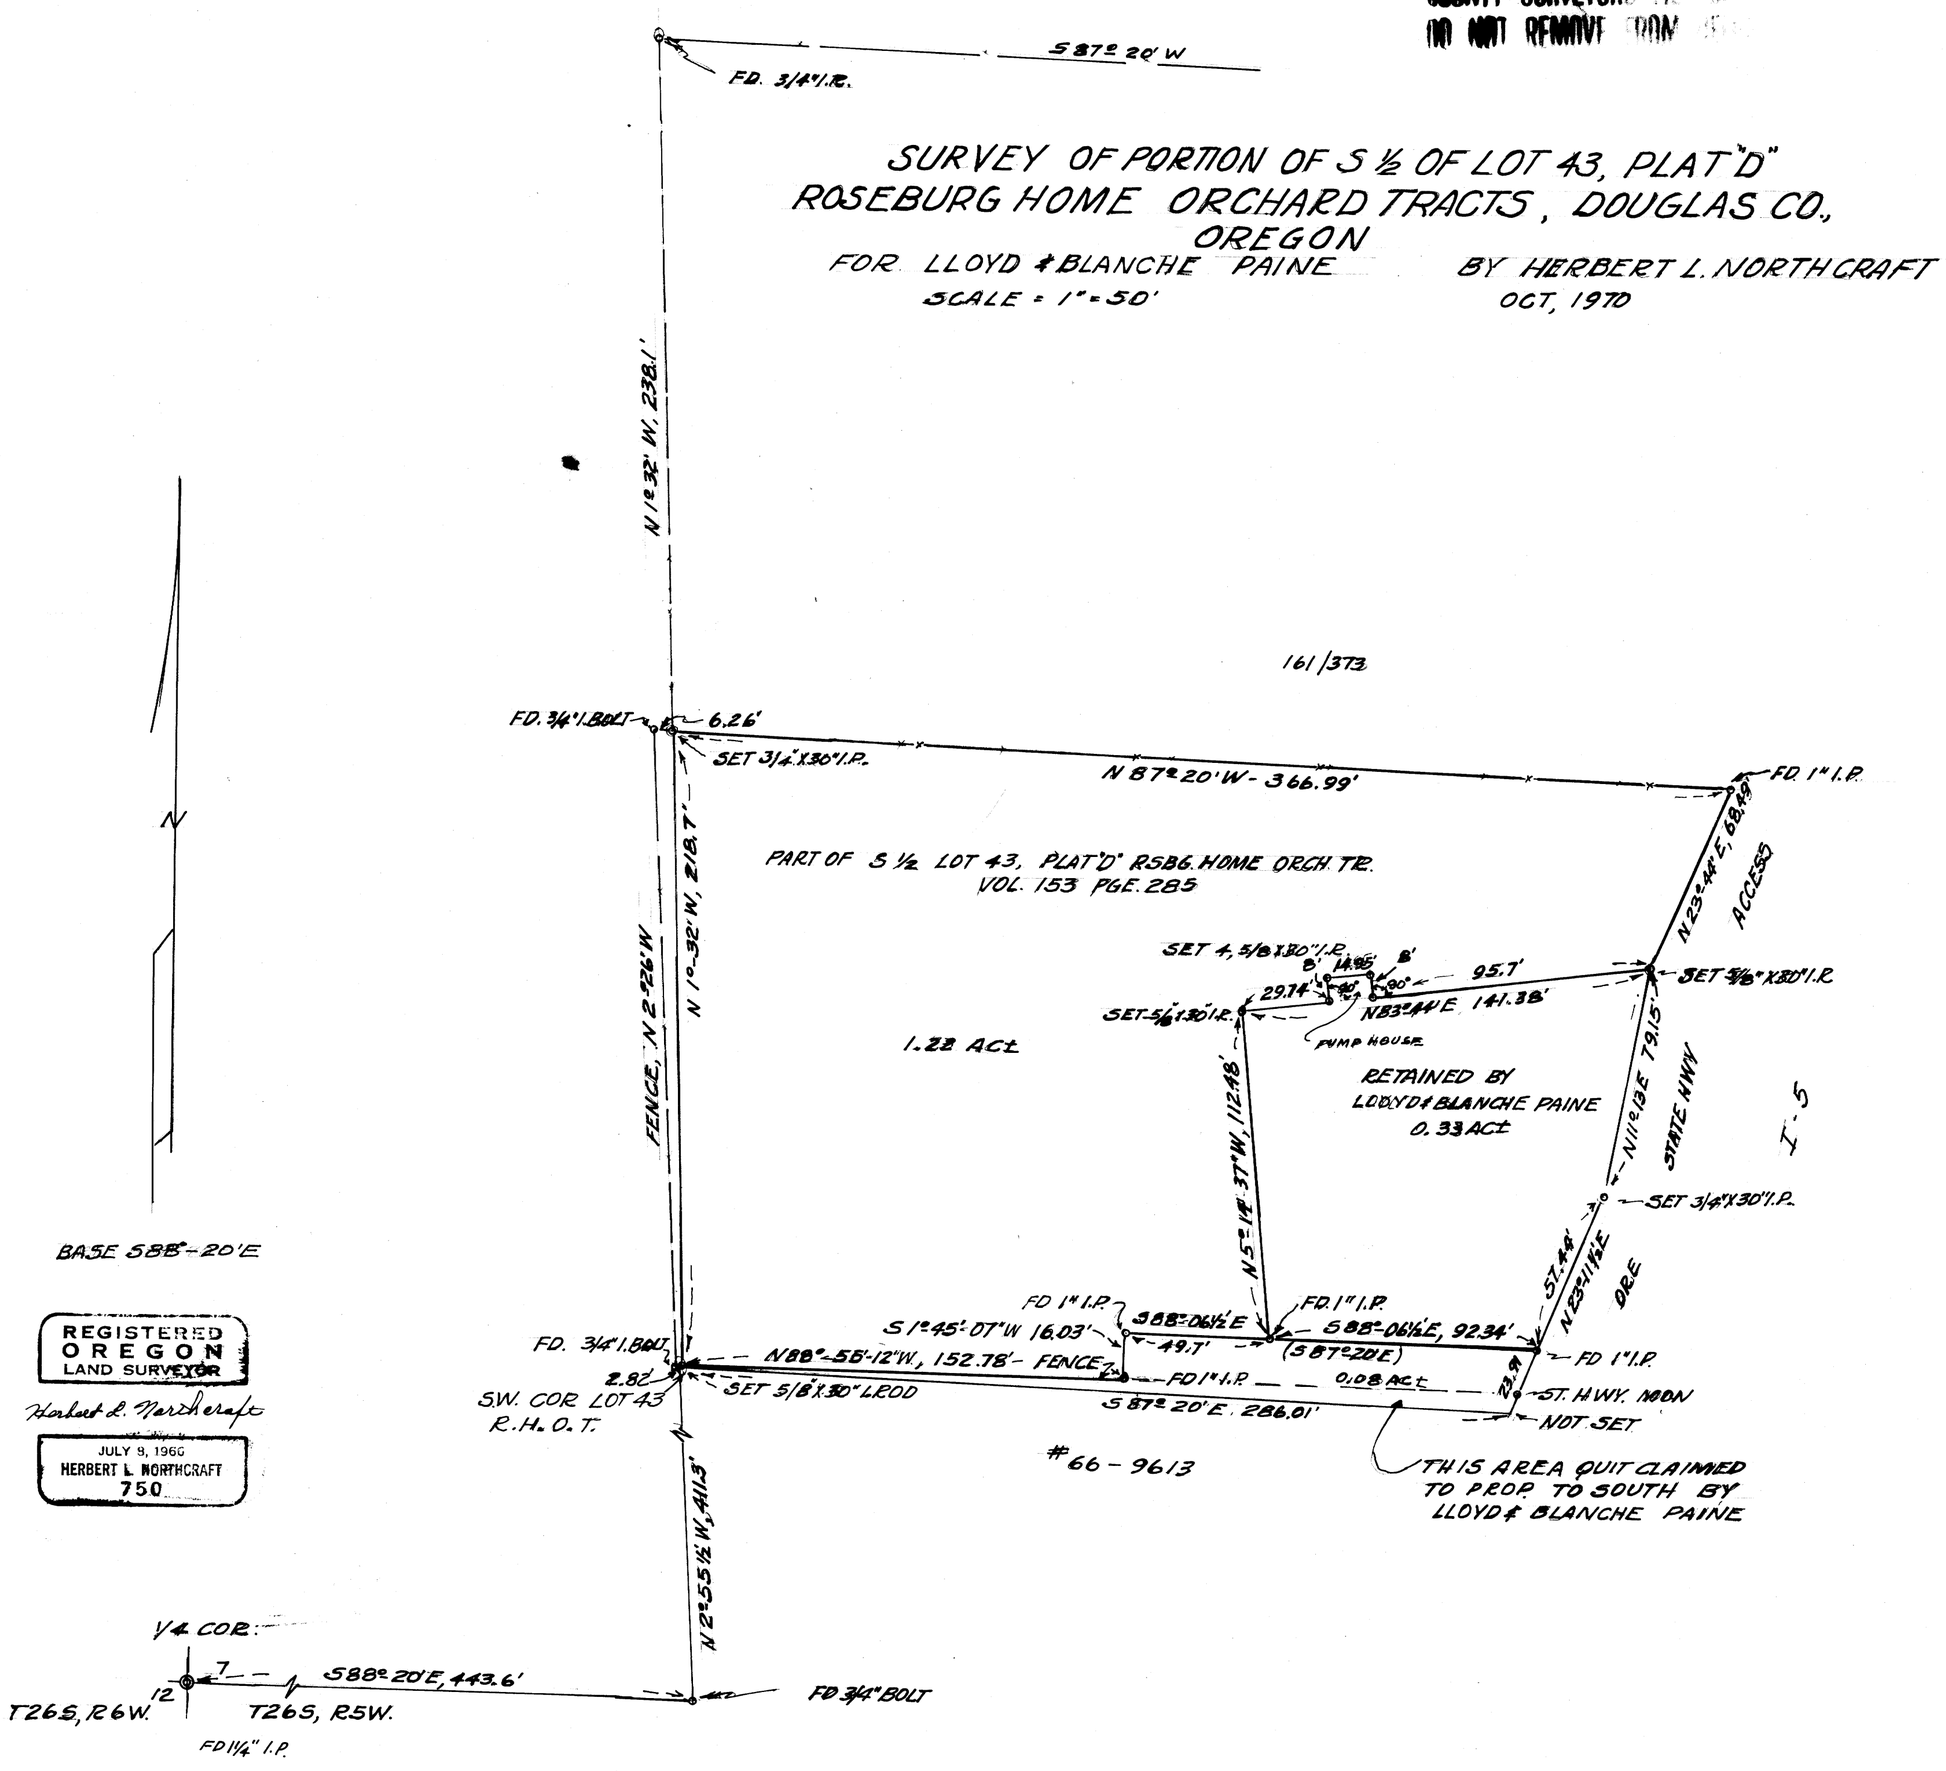

REGISTERED
OREGON
LAND SURVEYOR

Herbert L. Northcraft

JULY 9, 1966
HERBERT L. NORTHCRAFT
750

M 40 - 48