COUNTY SURVEYORS FILE
DO NOT REMOVE FROM OFFICE

SURVEY OF LOTS 6 & 7, BLOCK 1, LOTS 1, 2, 3, 4 & 6, BLOCK 4, PLAT "B", ROSEBURG HOME ORCHARD TRACTS, SECTION 29, TOWNSHIP 26 SOUTH, RANGE 6 WEST, WILLAMETTE MERIDIAN.

Surveyed for Cliff Hess by Don E. Garrett April, 1971 Scale 1" = 200'

o-Set 5/8" Iron Rod
•-Found 5/8" Iron Rod

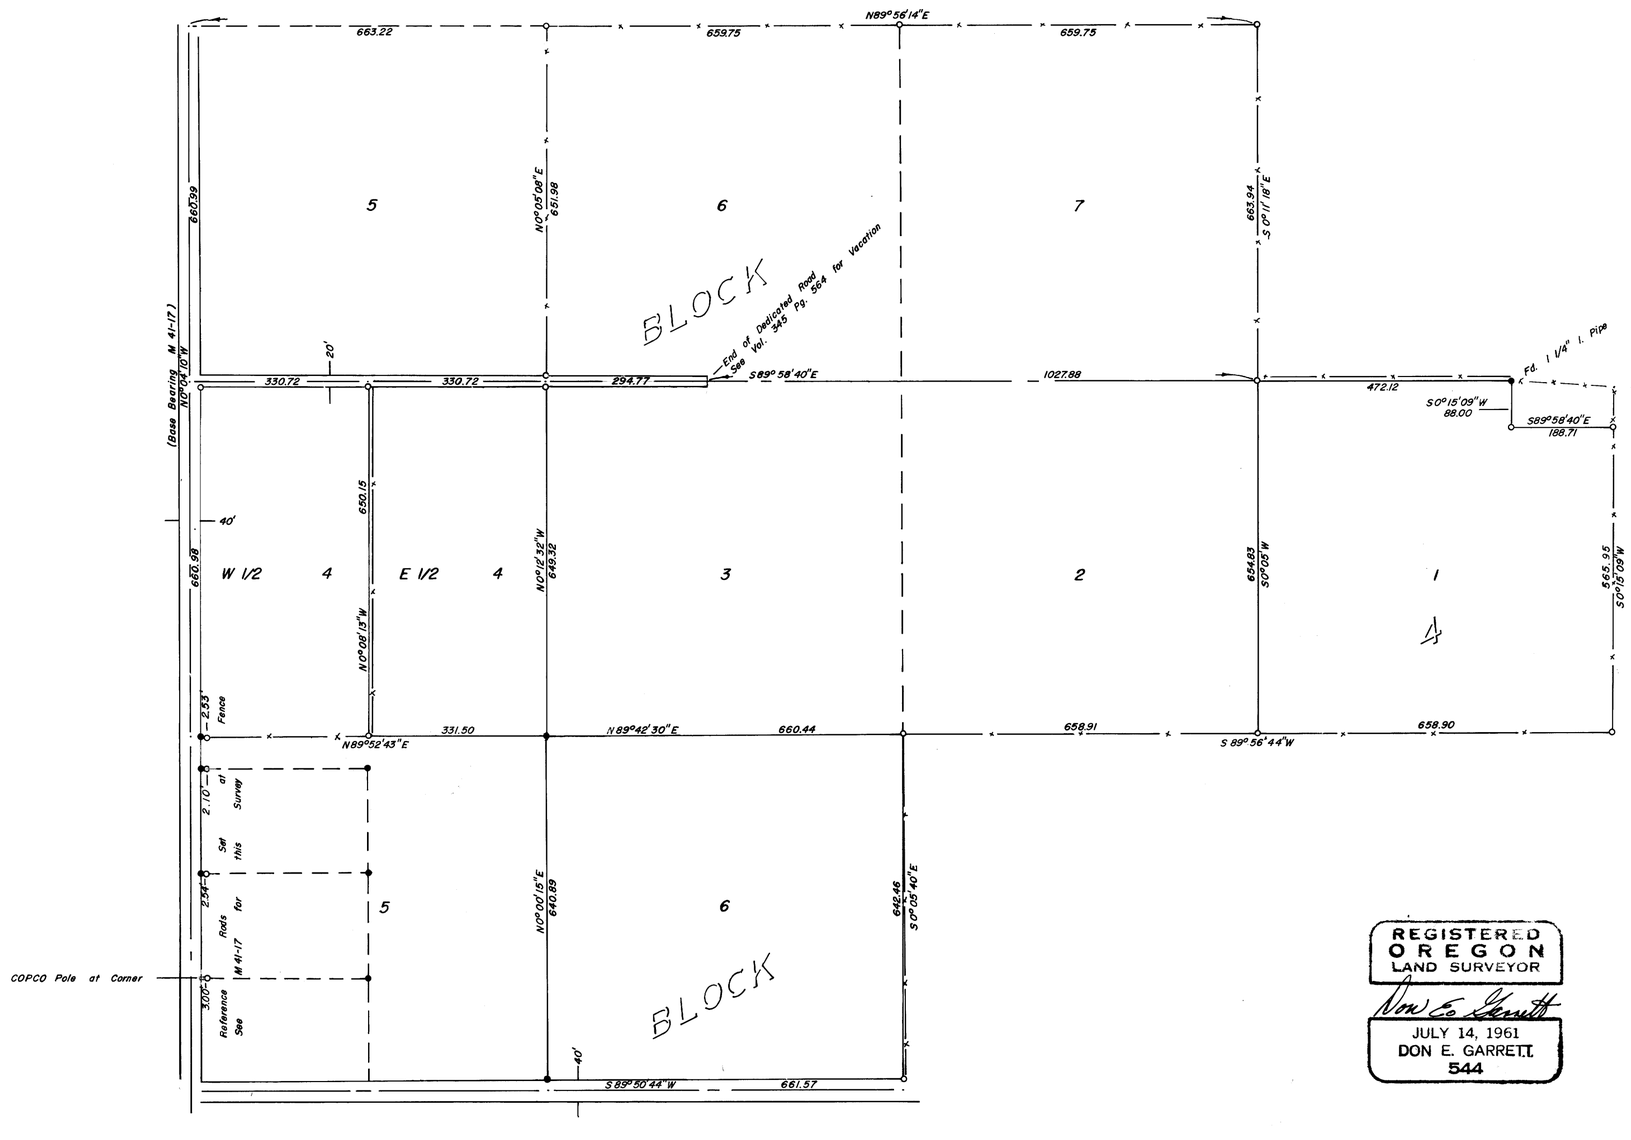

REGISTERED
OREGON
LAND SURVEYOR
Don E. Garrett
JULY 14, 1961
DON E. GARRETT
544

M 41-41