SURVEY FOR DEED DESCRIPTION
IN SEC. 13, T27S, R5W. W.M.
DOUGLAS COUNTY, ORE.

SURVEYED FOR- J. L. FOUGHT JAN. 1971
SURVEYED BY- W. S. BARNES SCALE 1" = 100'

COUNTY SURVEYORS FILE DATA
DO NOT REMOVE FROM OFFICE

FILED
RECEIVED
JAN 25 1971
COUNTY SURVEYOR
DOUGLAS COUNTY, ORE.

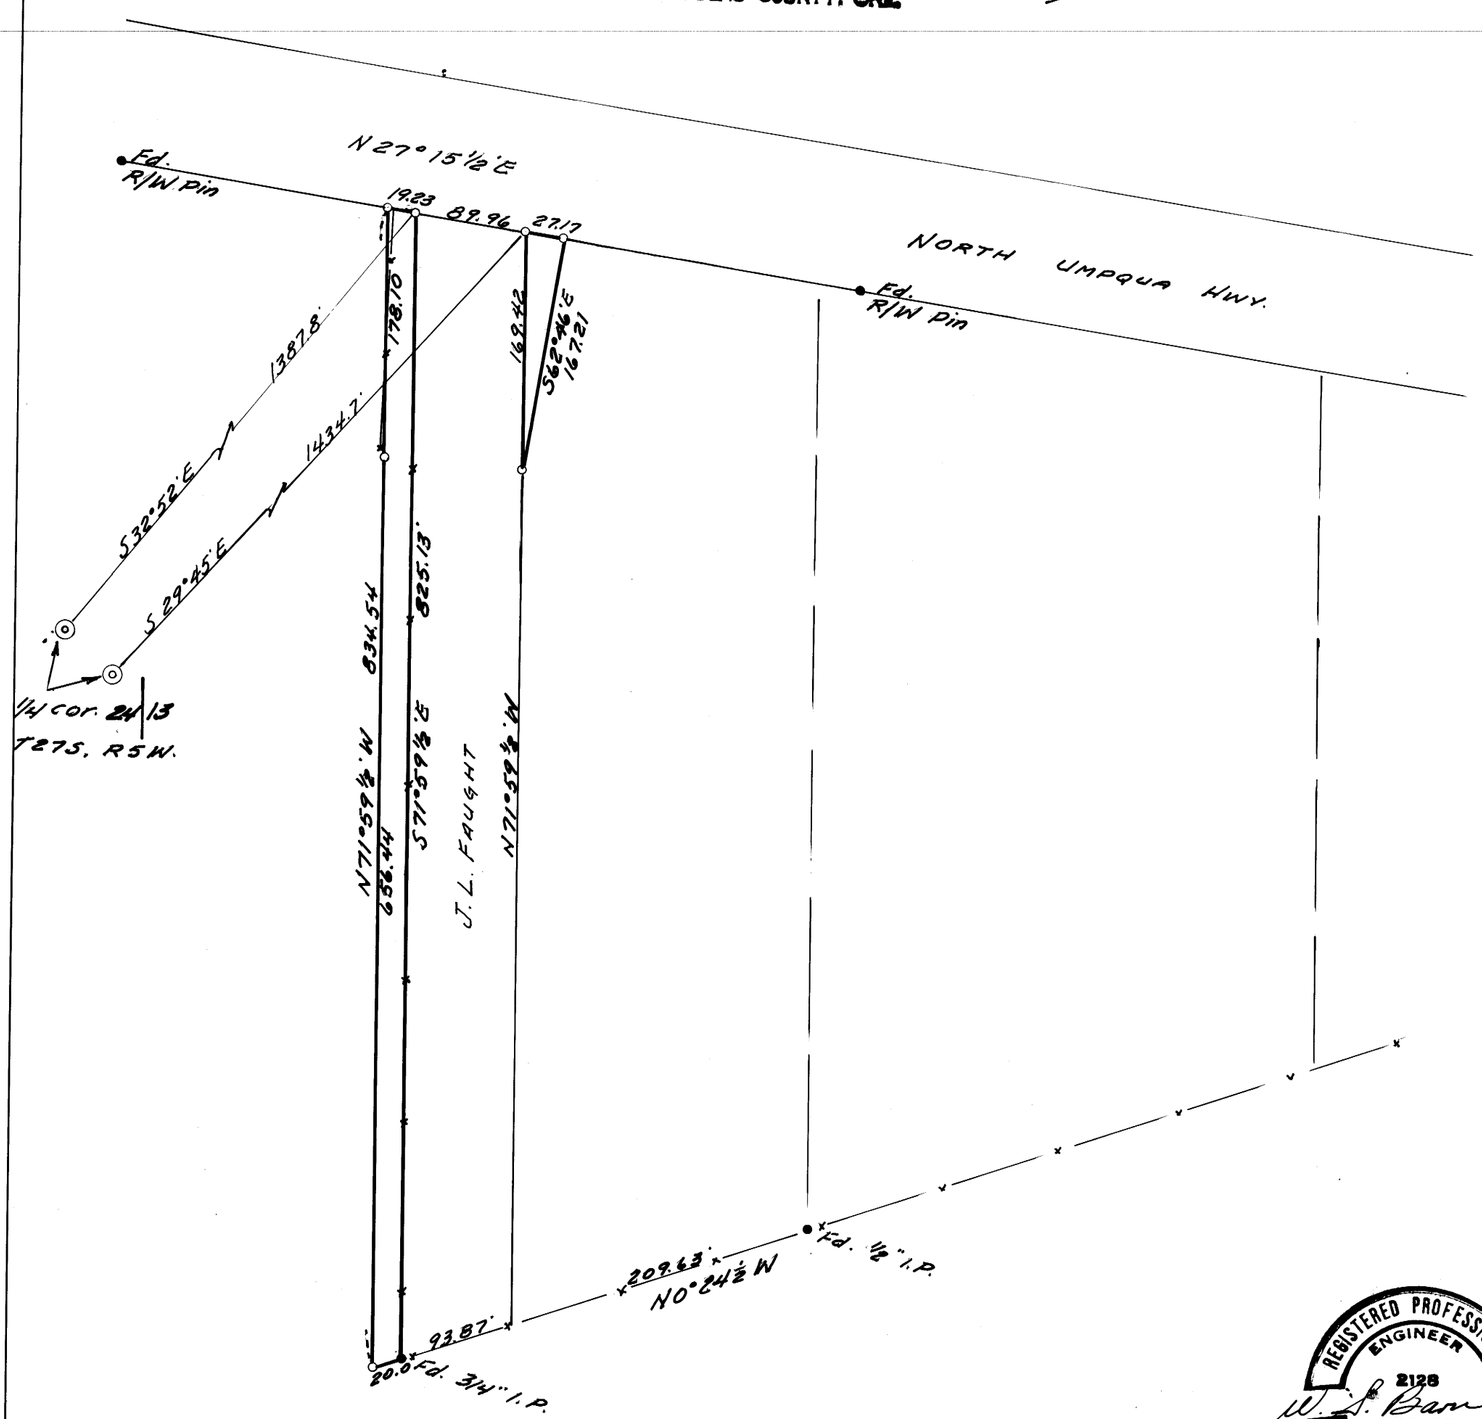

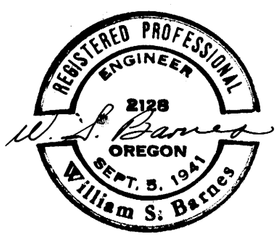

• Monuments Found.
○ 1" steel pipes set.

Base bearing taken from east fence N 0°24½' W

Refr. – C.S. 40-141

MAP FILE M41-8