COUNTY SURVEYORS FILE DATA
DO NOT REMOVE FROM OFFICE

FILED
RECEIVED
APR 29 1971
COUNTY SURVEYOR
DOUGLAS COUNTY, ORE.

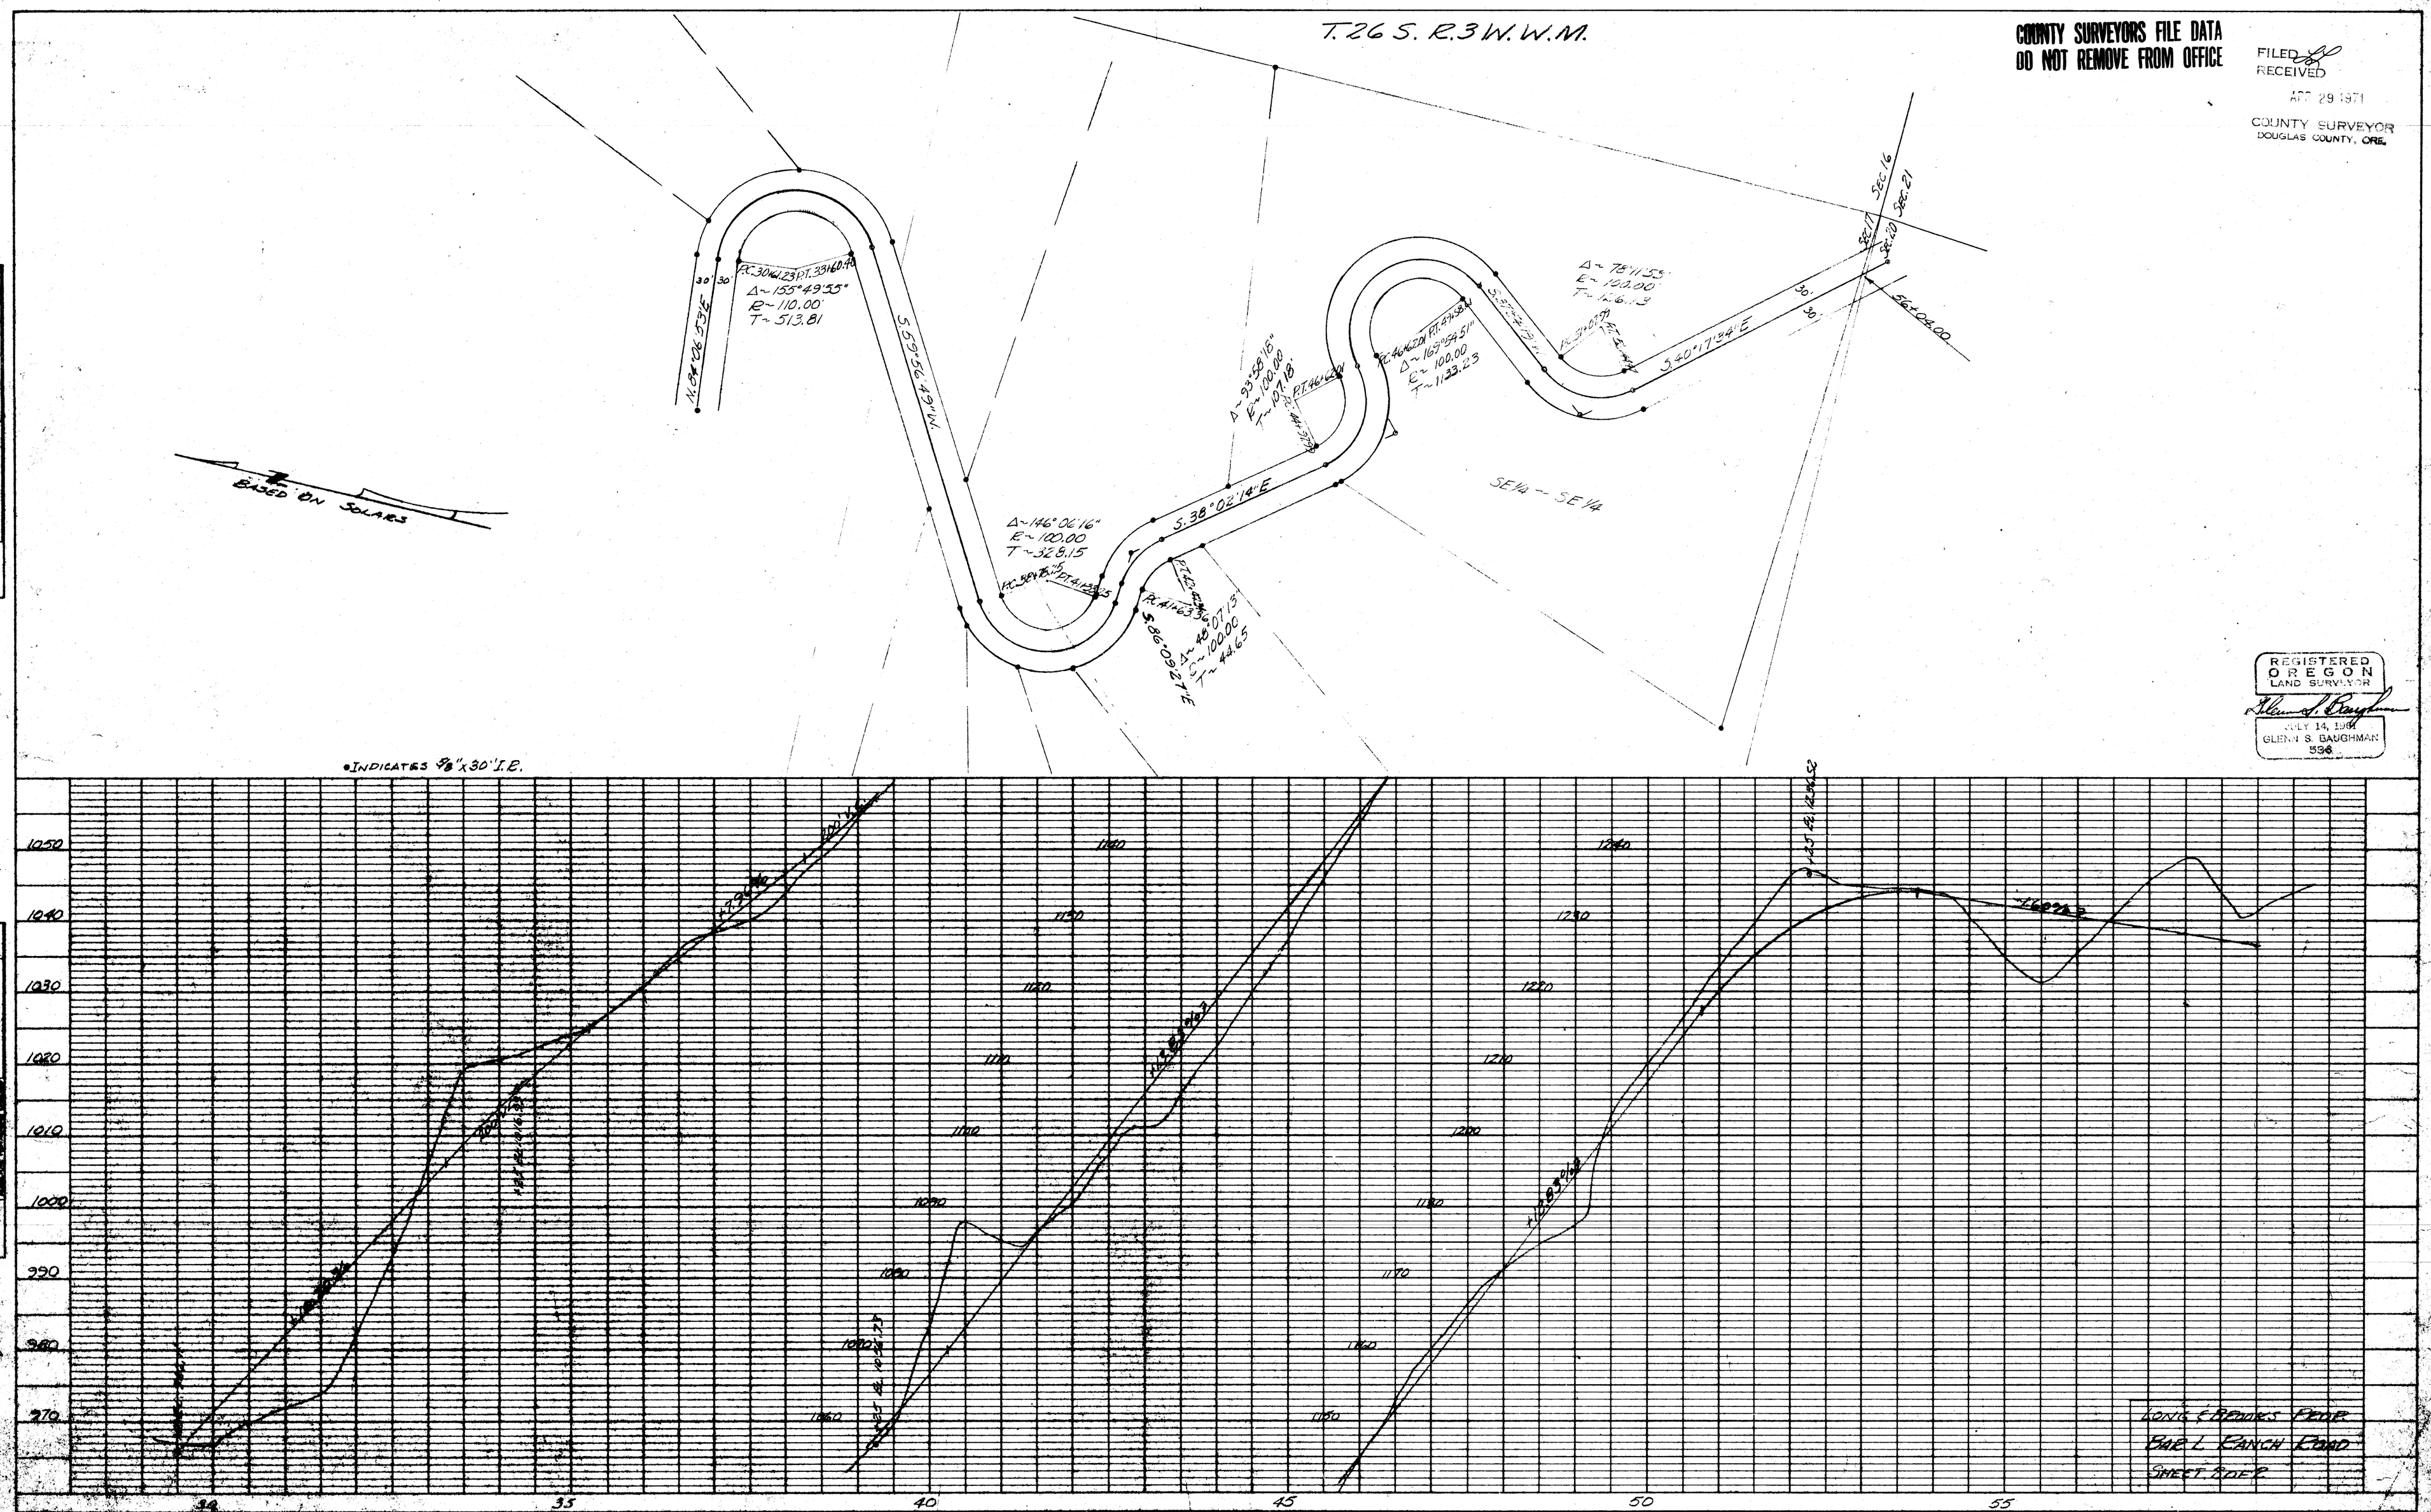

REGISTERED
OREGON
LAND SURVEYOR
Glenn S. Baughman
JULY 14, 1969
GLENN S. BAUGHMAN
536

COUNTY SURVEYORS FILE DATA
DO NOT REMOVE FROM OFFICE

PLATE 1—SINGLE PLAN AND PROFILE O. P. R. & R. E. STANDARD
NO. 1001-10—5/70—10/5 SUN TRACING VELLUM—MADE AND PRINTED IN U.S.A.
THE LIETZ CO., SAN FRANCISCO, CALIFORNIA

MAP FILE M 43 C 26