M 42-31

COUNTY SURVEYORS FILE DATA
DO NOT REMOVE FROM OFFICE

FILED
RECEIVED
JUL 28 1971
COUNTY SURVEYOR
DOUGLAS COUNTY, ORE.

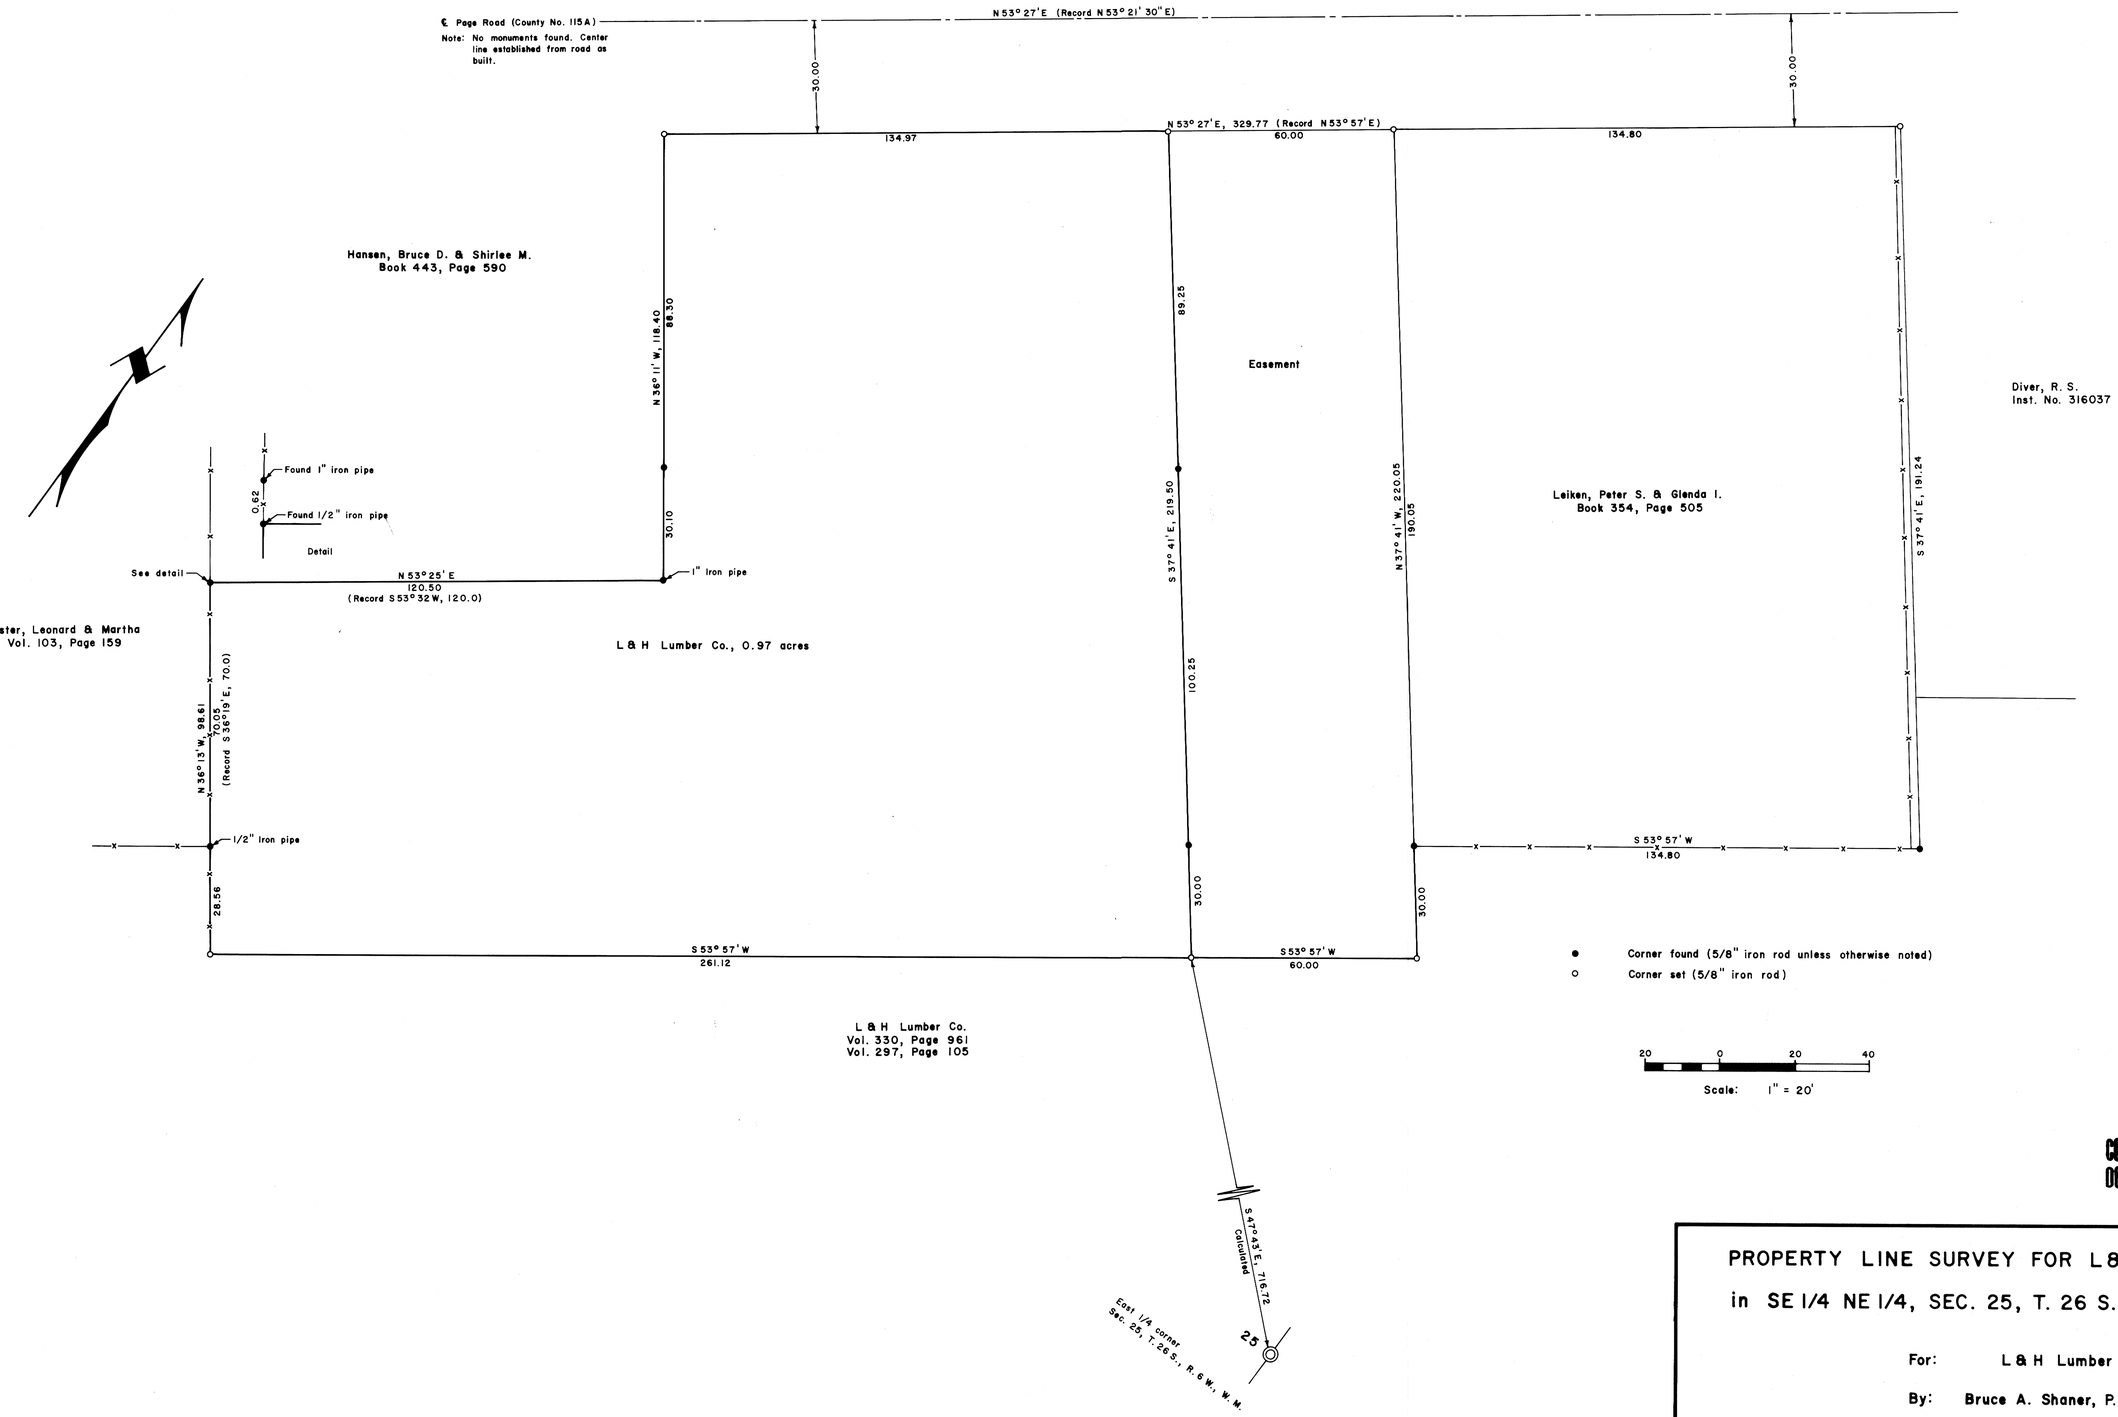

REGISTERED PROFESSIONAL ENGINEER 4900 Bruce A. Shaner OREGON July 9, 1971 BRUCE A. SHANER

COUNTY SURVEYORS FILE DATA
DO NOT REMOVE FROM OFFICE

PROPERTY LINE SURVEY FOR L & H LUMBER CO.

in SE 1/4 NE 1/4, SEC. 25, T. 26 S., R. 6 W., W. M.

For: L & H Lumber Co.

By: Bruce A. Shaner, P. E.

July 28, 1971

M 42-31