COUNTY SURVEYORS FILE DATA
DO NOT REMOVE FROM OFFICE

FILED
RECEIVED
SEP 10 1971
COUNTY SURVEYOR
DOUGLAS COUNTY, ORE.

WINCHESTER OAKS

A SURVEY IN SECTIONS 21 & 28, T26S, R5W, W.M.
Surveyed for Westland Properties Inc. by Victor M. McLind
September 1971 Scale : 1" = 200'

- Indicates Fd. 5/8" I. Rod, Unless Otherwise Noted
- ○ Indicates Set 5/8" I. Rod

Map Reference : M42-30

REGISTERED
OREGON
LAND SURVEYOR
Victor M. McLind
JULY 17, 1970
VICTOR M. McLIND
934

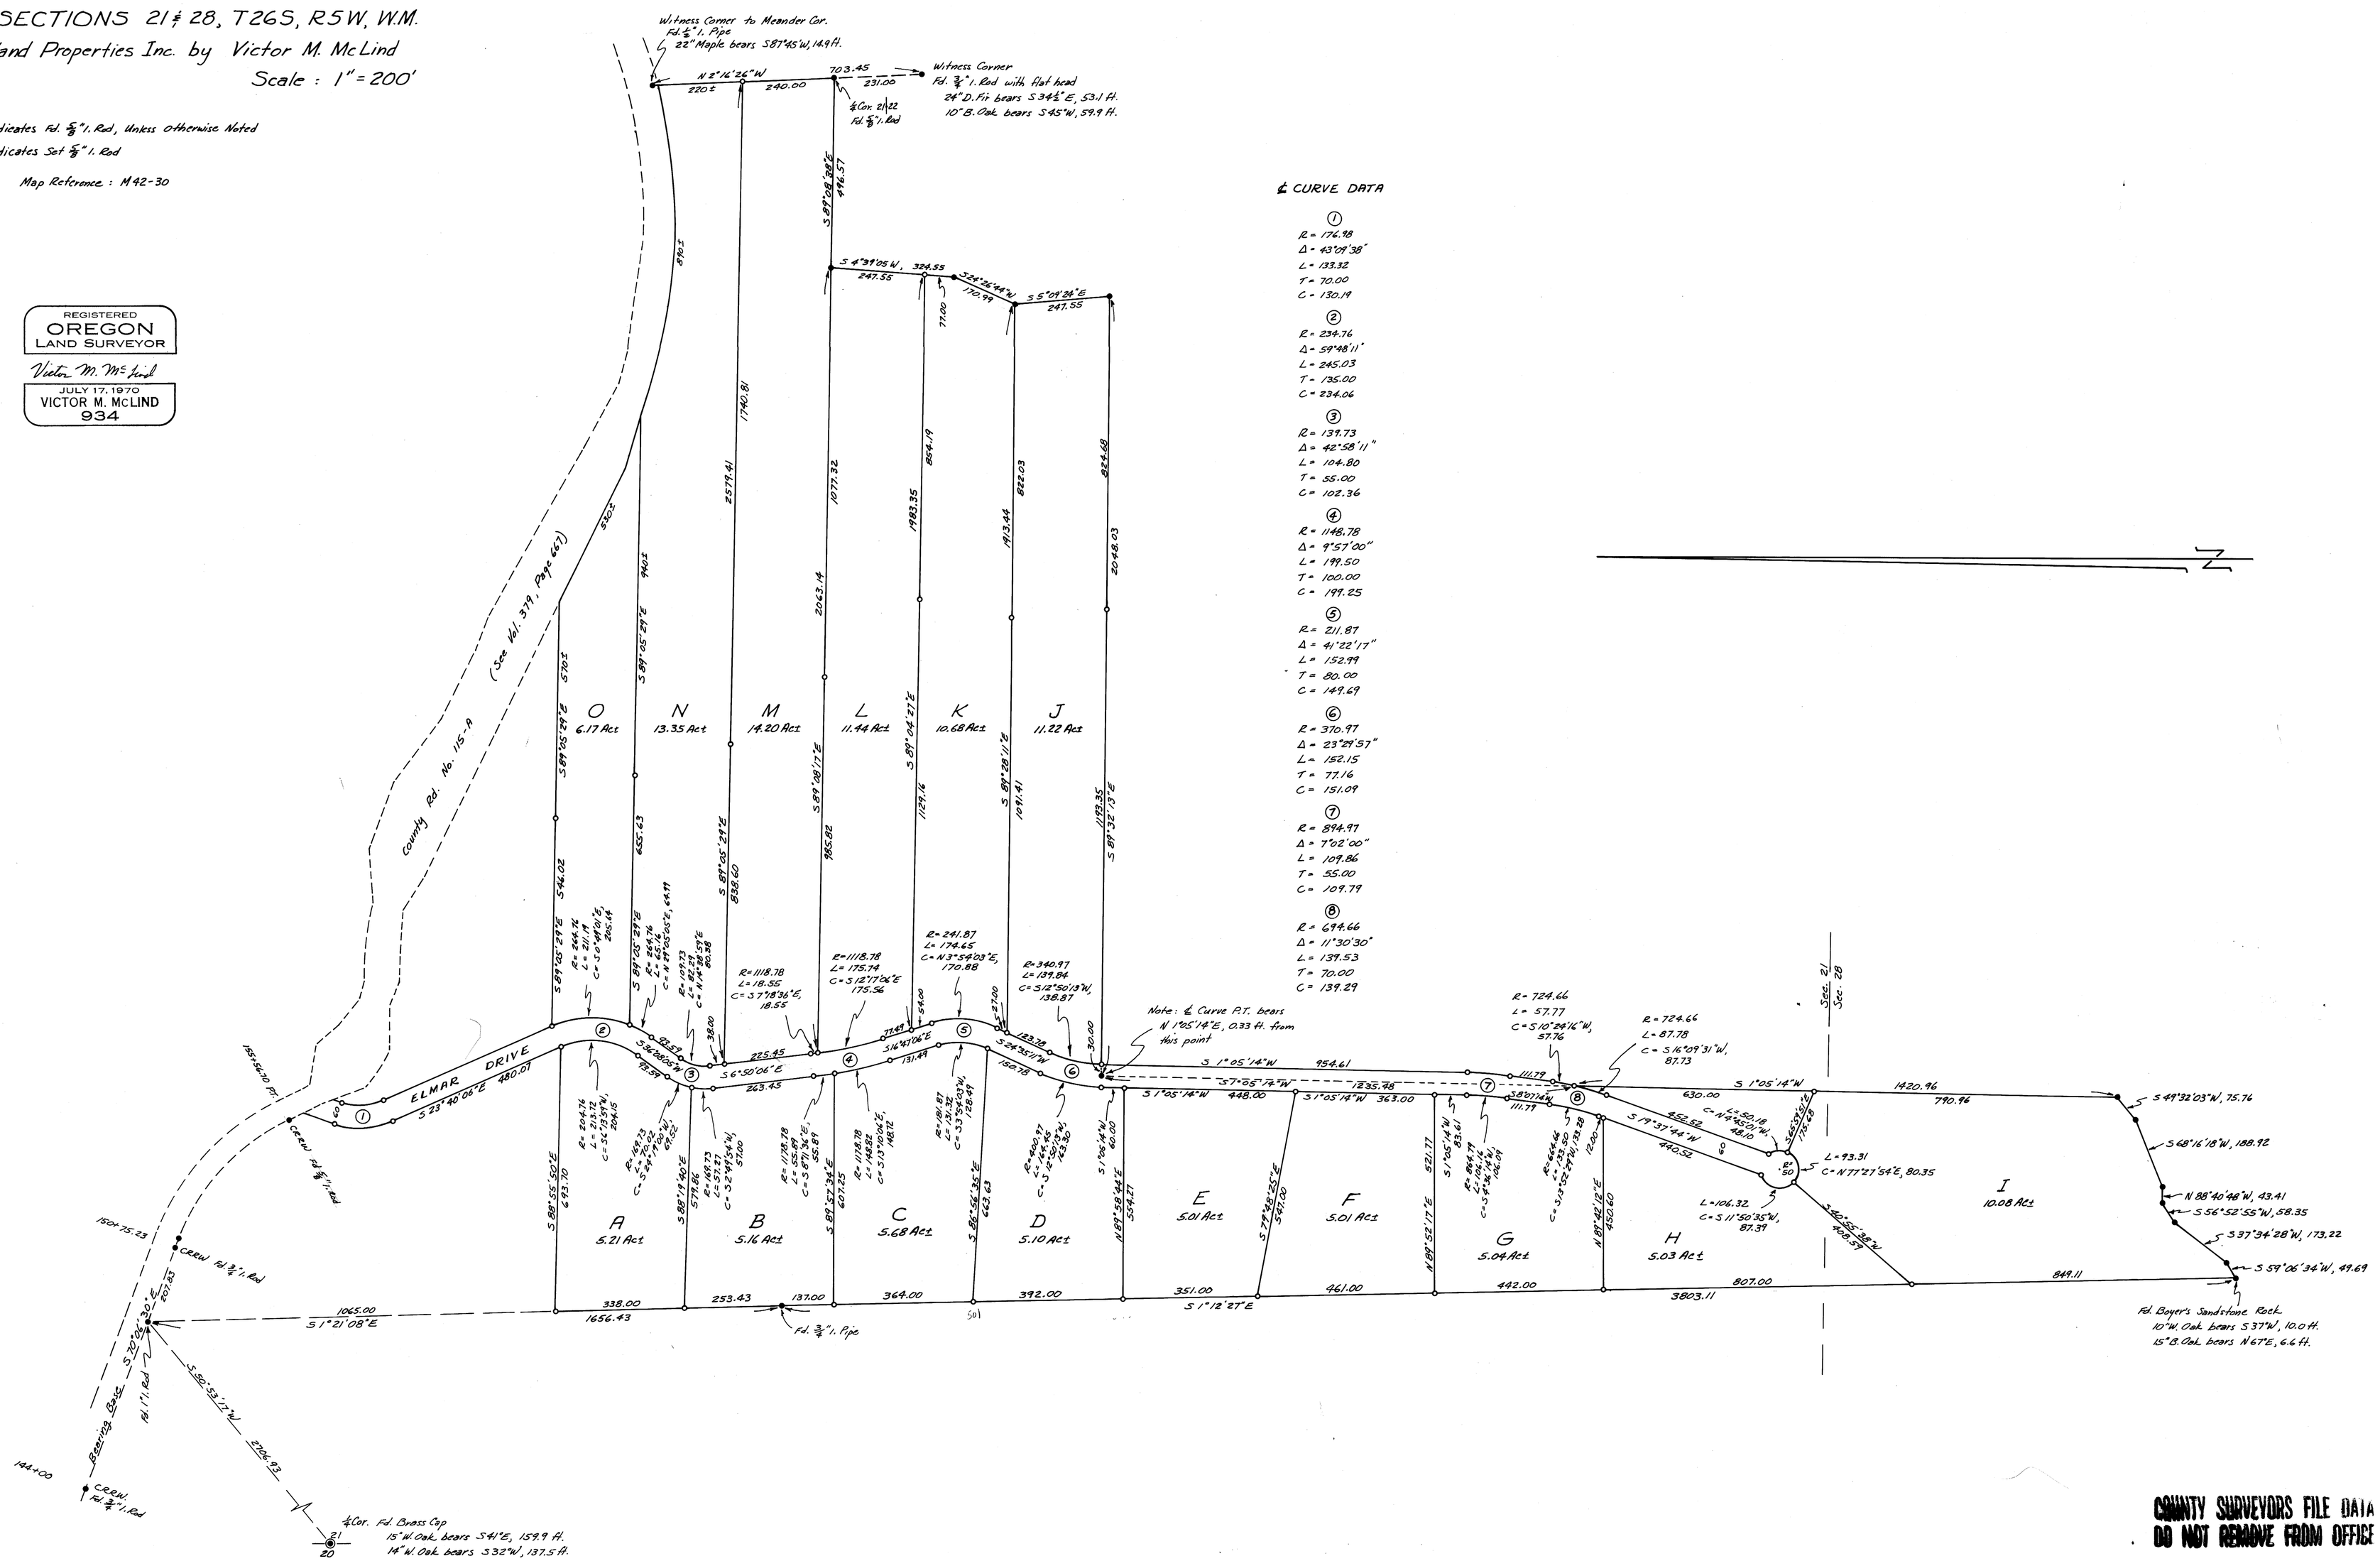

℄ CURVE DATA

① R = 174.98 Δ = 43°09'38" L = 133.32 T = 70.00 C = 130.19

② R = 234.76 Δ = 59°48'11" L = 245.03 T = 135.00 C = 234.06

③ R = 137.73 Δ = 42°58'11" L = 104.80 T = 55.00 C = 102.36

④ R = 1148.78 Δ = 9°57'00" L = 199.50 T = 100.00 C = 199.25

⑤ R = 211.87 Δ = 41°22'17" L = 152.99 T = 80.00 C = 149.69

⑥ R = 370.97 Δ = 23°29'57" L = 152.15 T = 77.16 C = 151.09

⑦ R = 894.97 Δ = 7°02'00" L = 109.86 T = 55.00 C = 109.79

⑧ R = 694.66 Δ = 11°30'30" L = 139.53 T = 70.00 C = 139.29

COUNTY SURVEYORS FILE DATA
DO NOT REMOVE FROM OFFICE

MAP FILE M 42-36