COUNTY SURVEYORS FILE DATA
DO NOT REMOVE FROM OFFICE

SURVEY IN SECTIONS 33 & 34, TOWNSHIP 23 SOUTH, RANGE 7 WEST, AND SECTION 3, TOWNSHIP 24 SOUTH, RANGE 7 WEST, WILLAMETTE MERIDIAN

Surveyed for Edjon Corporation by Don E. Garrett
September, 1971

Scale 1" = 200'

• — Fd. 5/8" Iron Rod
○ — Set 5/8" Iron Rod

Bearings are based on a solar observation taken March 29, 1966 (Pyle Survey)

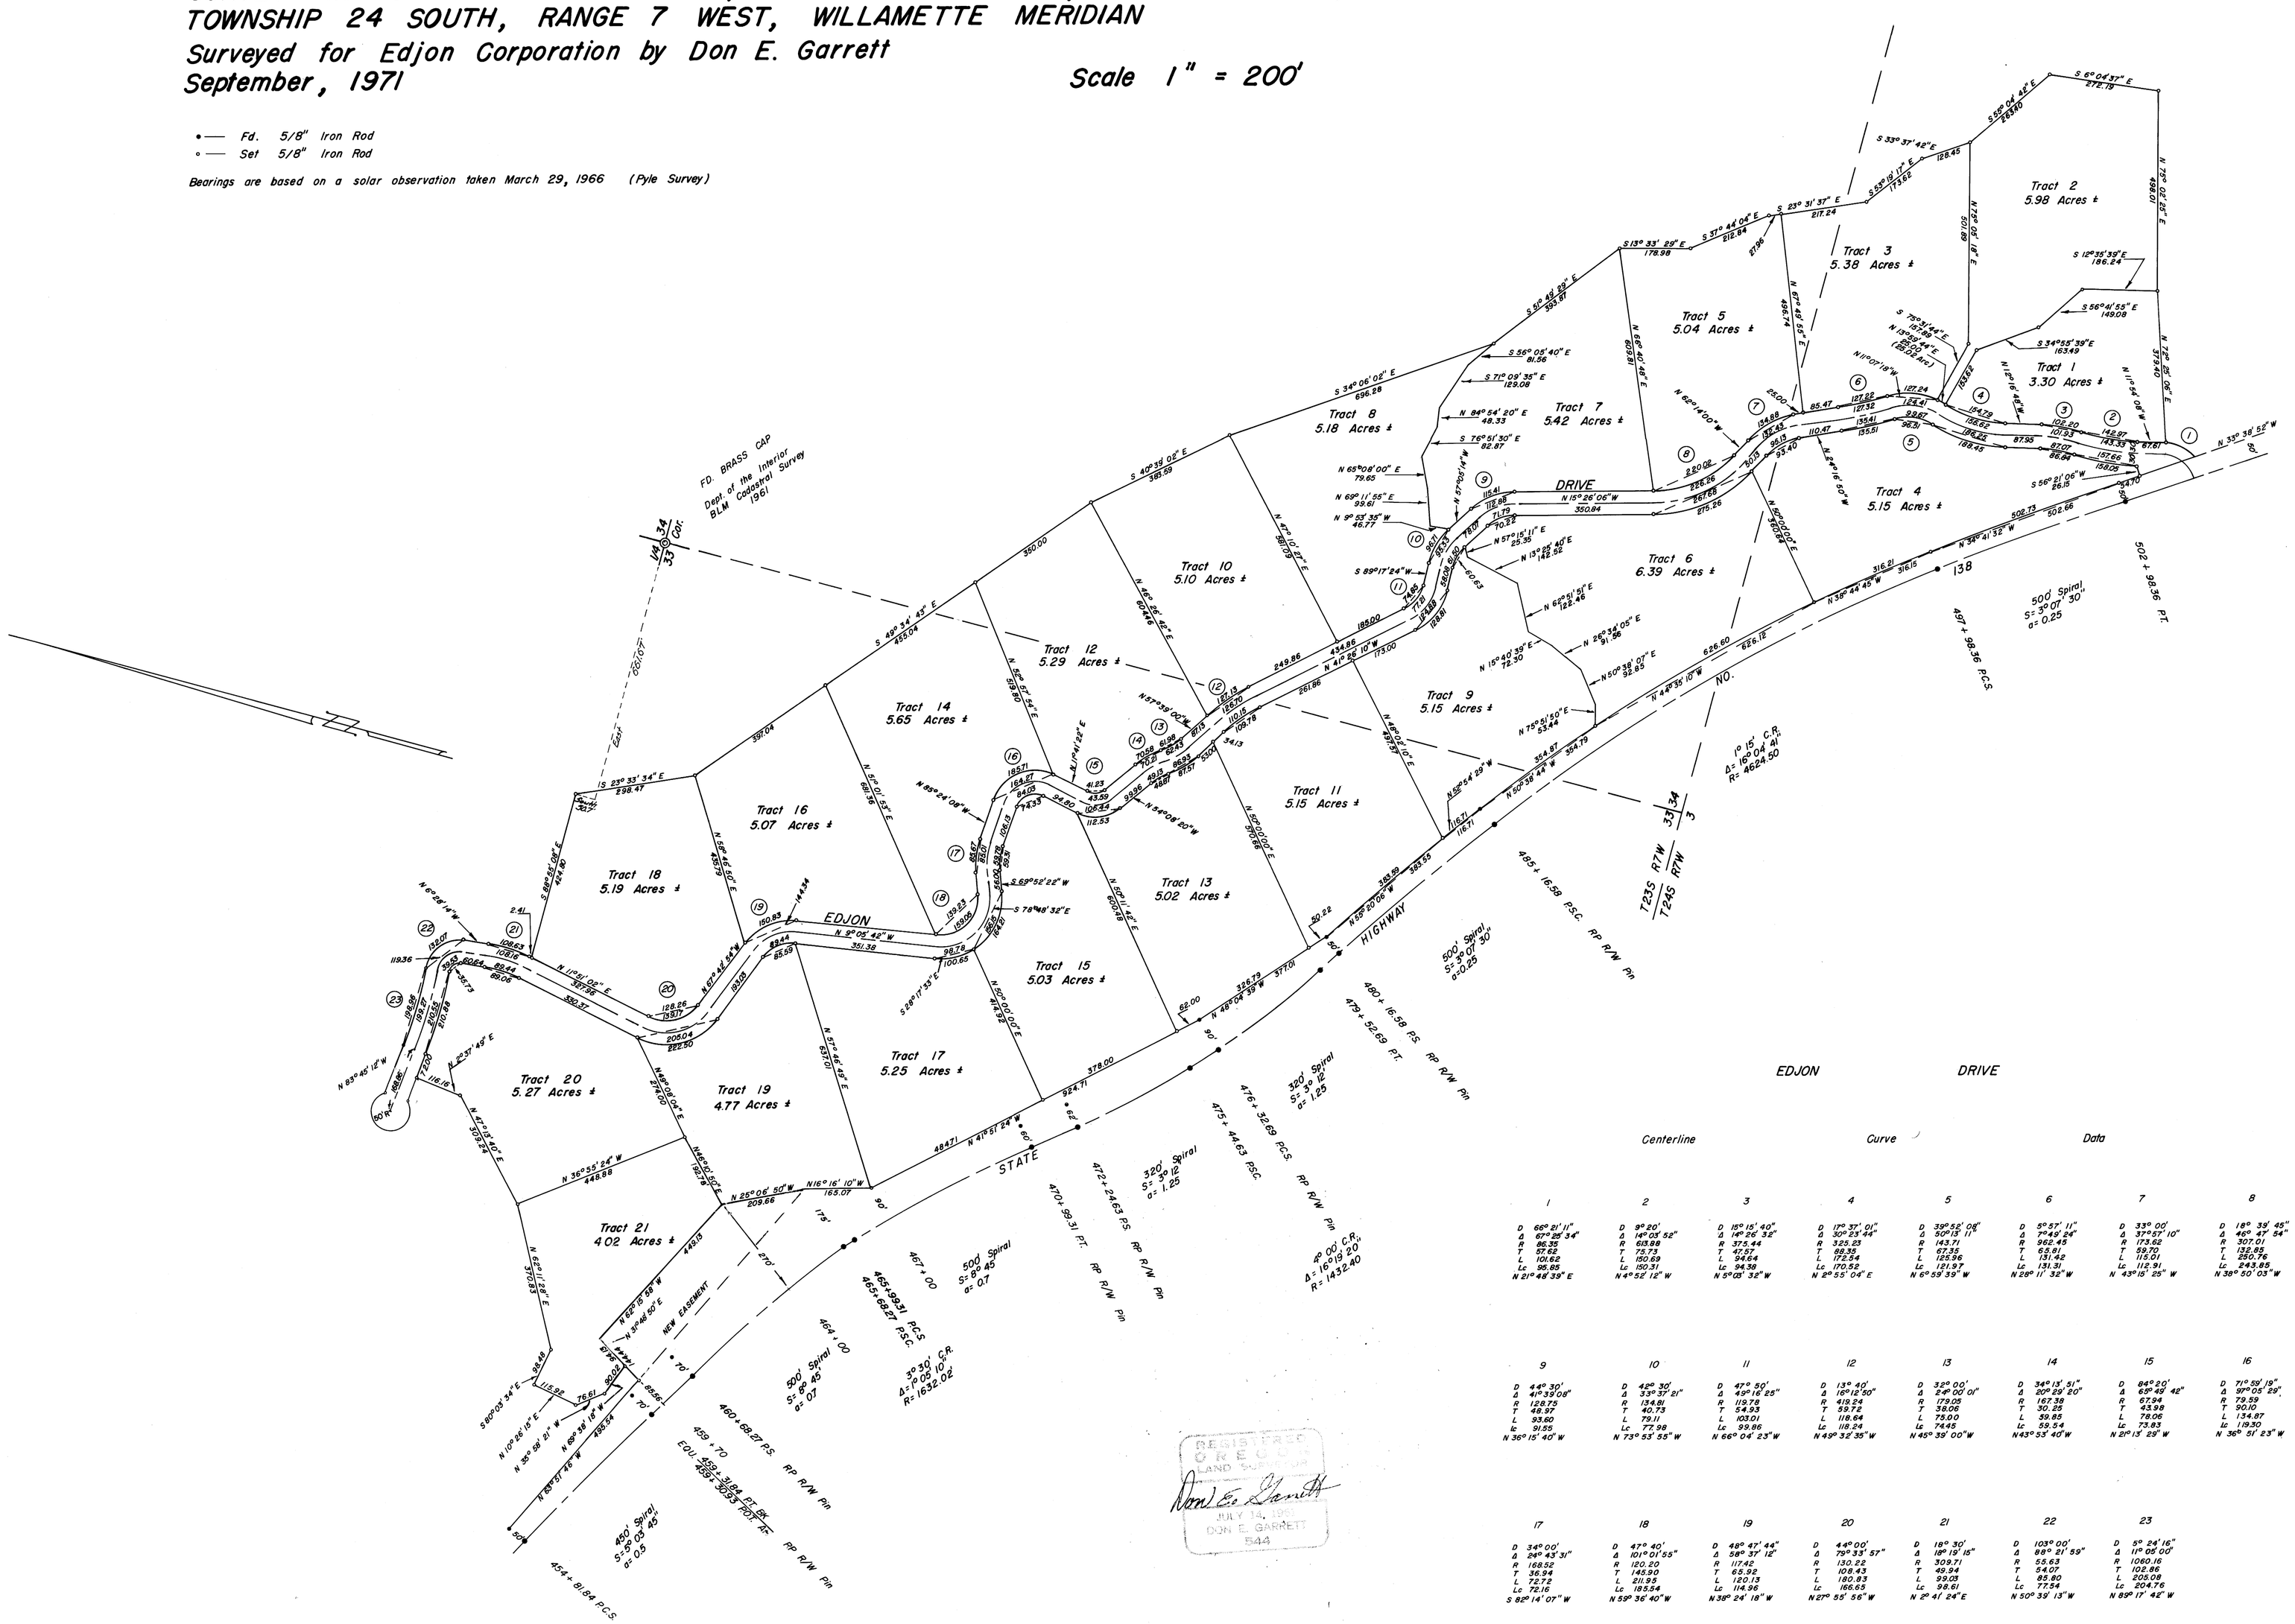

EDJON DRIVE

Centerline Curve Data

	1	2	3	4	5	6	7	8
D	66° 21' 11"	9° 20'	15° 15' 40"	17° 37' 01"	39° 52' 06"	5° 57' 11"	33° 00'	18° 39' 45"
Δ	67° 25' 34"	14° 08' 52"	14° 26' 32"	30° 23' 44"	30° 13' 17"	7° 49' 24"	37° 57' 10"	46° 47' 54"
R	86.32	618.88	373.44	325.23	143.71	982.48	173.62	307.01
T	57.62	75.73	47.27	98.35	57.35	65.91	59.70	132.83
L	101.62	150.69	94.64	172.54	120.96	131.42	115.01	250.76
Lc	96.95	150.31	94.38	170.53	121.97	131.31	112.91	243.85
	N 21° 48' 35" E	N 4° 52' 12" W	N 5° 03' 32" W	N 2° 55' 04" E	N 6° 59' 39" W	N 26° 11' 32" W	N 43° 51' 25" W	N 38° 00' 03" W

	9	10	11	12	13	14	15	16
D	44° 30'	42° 30'	47° 50'	13° 40'	32° 00'	34° 13' 51"	84° 20'	71° 59' 19"
Δ	44° 39' 08"	33° 37' 21"	49° 16' 25"	16° 12' 50"	24° 00' 01"	20° 29' 20"	69° 49' 42"	97° 05' 29"
R	128.73	134.81	119.76	419.24	179.05	167.38	67.94	79.59
T	48.97	40.73	54.93	59.72	38.06	30.25	43.98	90.10
L	98.80	79.11	103.01	118.64	75.00	59.85	79.06	134.87
Lc	91.55	77.98	99.86	118.24	74.45	59.54	73.83	119.30
	N 36° 15' 40" W	N 73° 53' 55" W	N 66° 04' 23" W	N 49° 32' 35" W	N 45° 39' 00" W	N 43° 53' 40" W	N 21° 13' 29" W	N 36° 01' 23" W

	17	18	19	20	21	22	23
D	34° 00'	47° 40'	48° 47' 44"	44° 00'	18° 30'	103° 00'	5° 24' 16"
Δ	24° 43' 31"	101° 01' 55"	58° 37' 12"	79° 33' 57"	18° 19' 15"	88° 21' 59"	11° 05' 00"
R	168.52	120.20	117.42	130.22	309.71	55.63	1060.16
T	36.94	145.90	63.92	102.43	49.94	54.07	102.86
L	72.72	211.95	120.13	180.83	99.05	85.80	205.09
Lc	72.16	183.54	114.96	166.65	98.61	77.54	204.76
	S 82° 14' 07" W	N 59° 36' 40" W	N 36° 24' 18" W	N 27° 55' 56" W	N 2° 41' 24" E	N 50° 39' 13" W	N 89° 17' 42" W

COUNTY SURVEYORS FILE DATA
DO NOT REMOVE FROM OFFICE

MAP FILE M 42 - 38

M42-38