A SURVEY TO ESTABLISH PROPERTY BOUNDARIES IN SEC. 16 T29S R3W W.M.

SURVEYED FOR RAY SHELTON, JAY LOUNSBERY, HUGH LOUNSBERY
SURVEYED JUNE 19, 1971 SCALE 1"=100'

COUNTY SURVEYORS FILE DATA
DO NOT REMOVE FROM OFFICE

FILED
RECEIVED
SEP 22 1971
COUNTY SURVEYOR
DOUGLAS COUNTY, OREGON

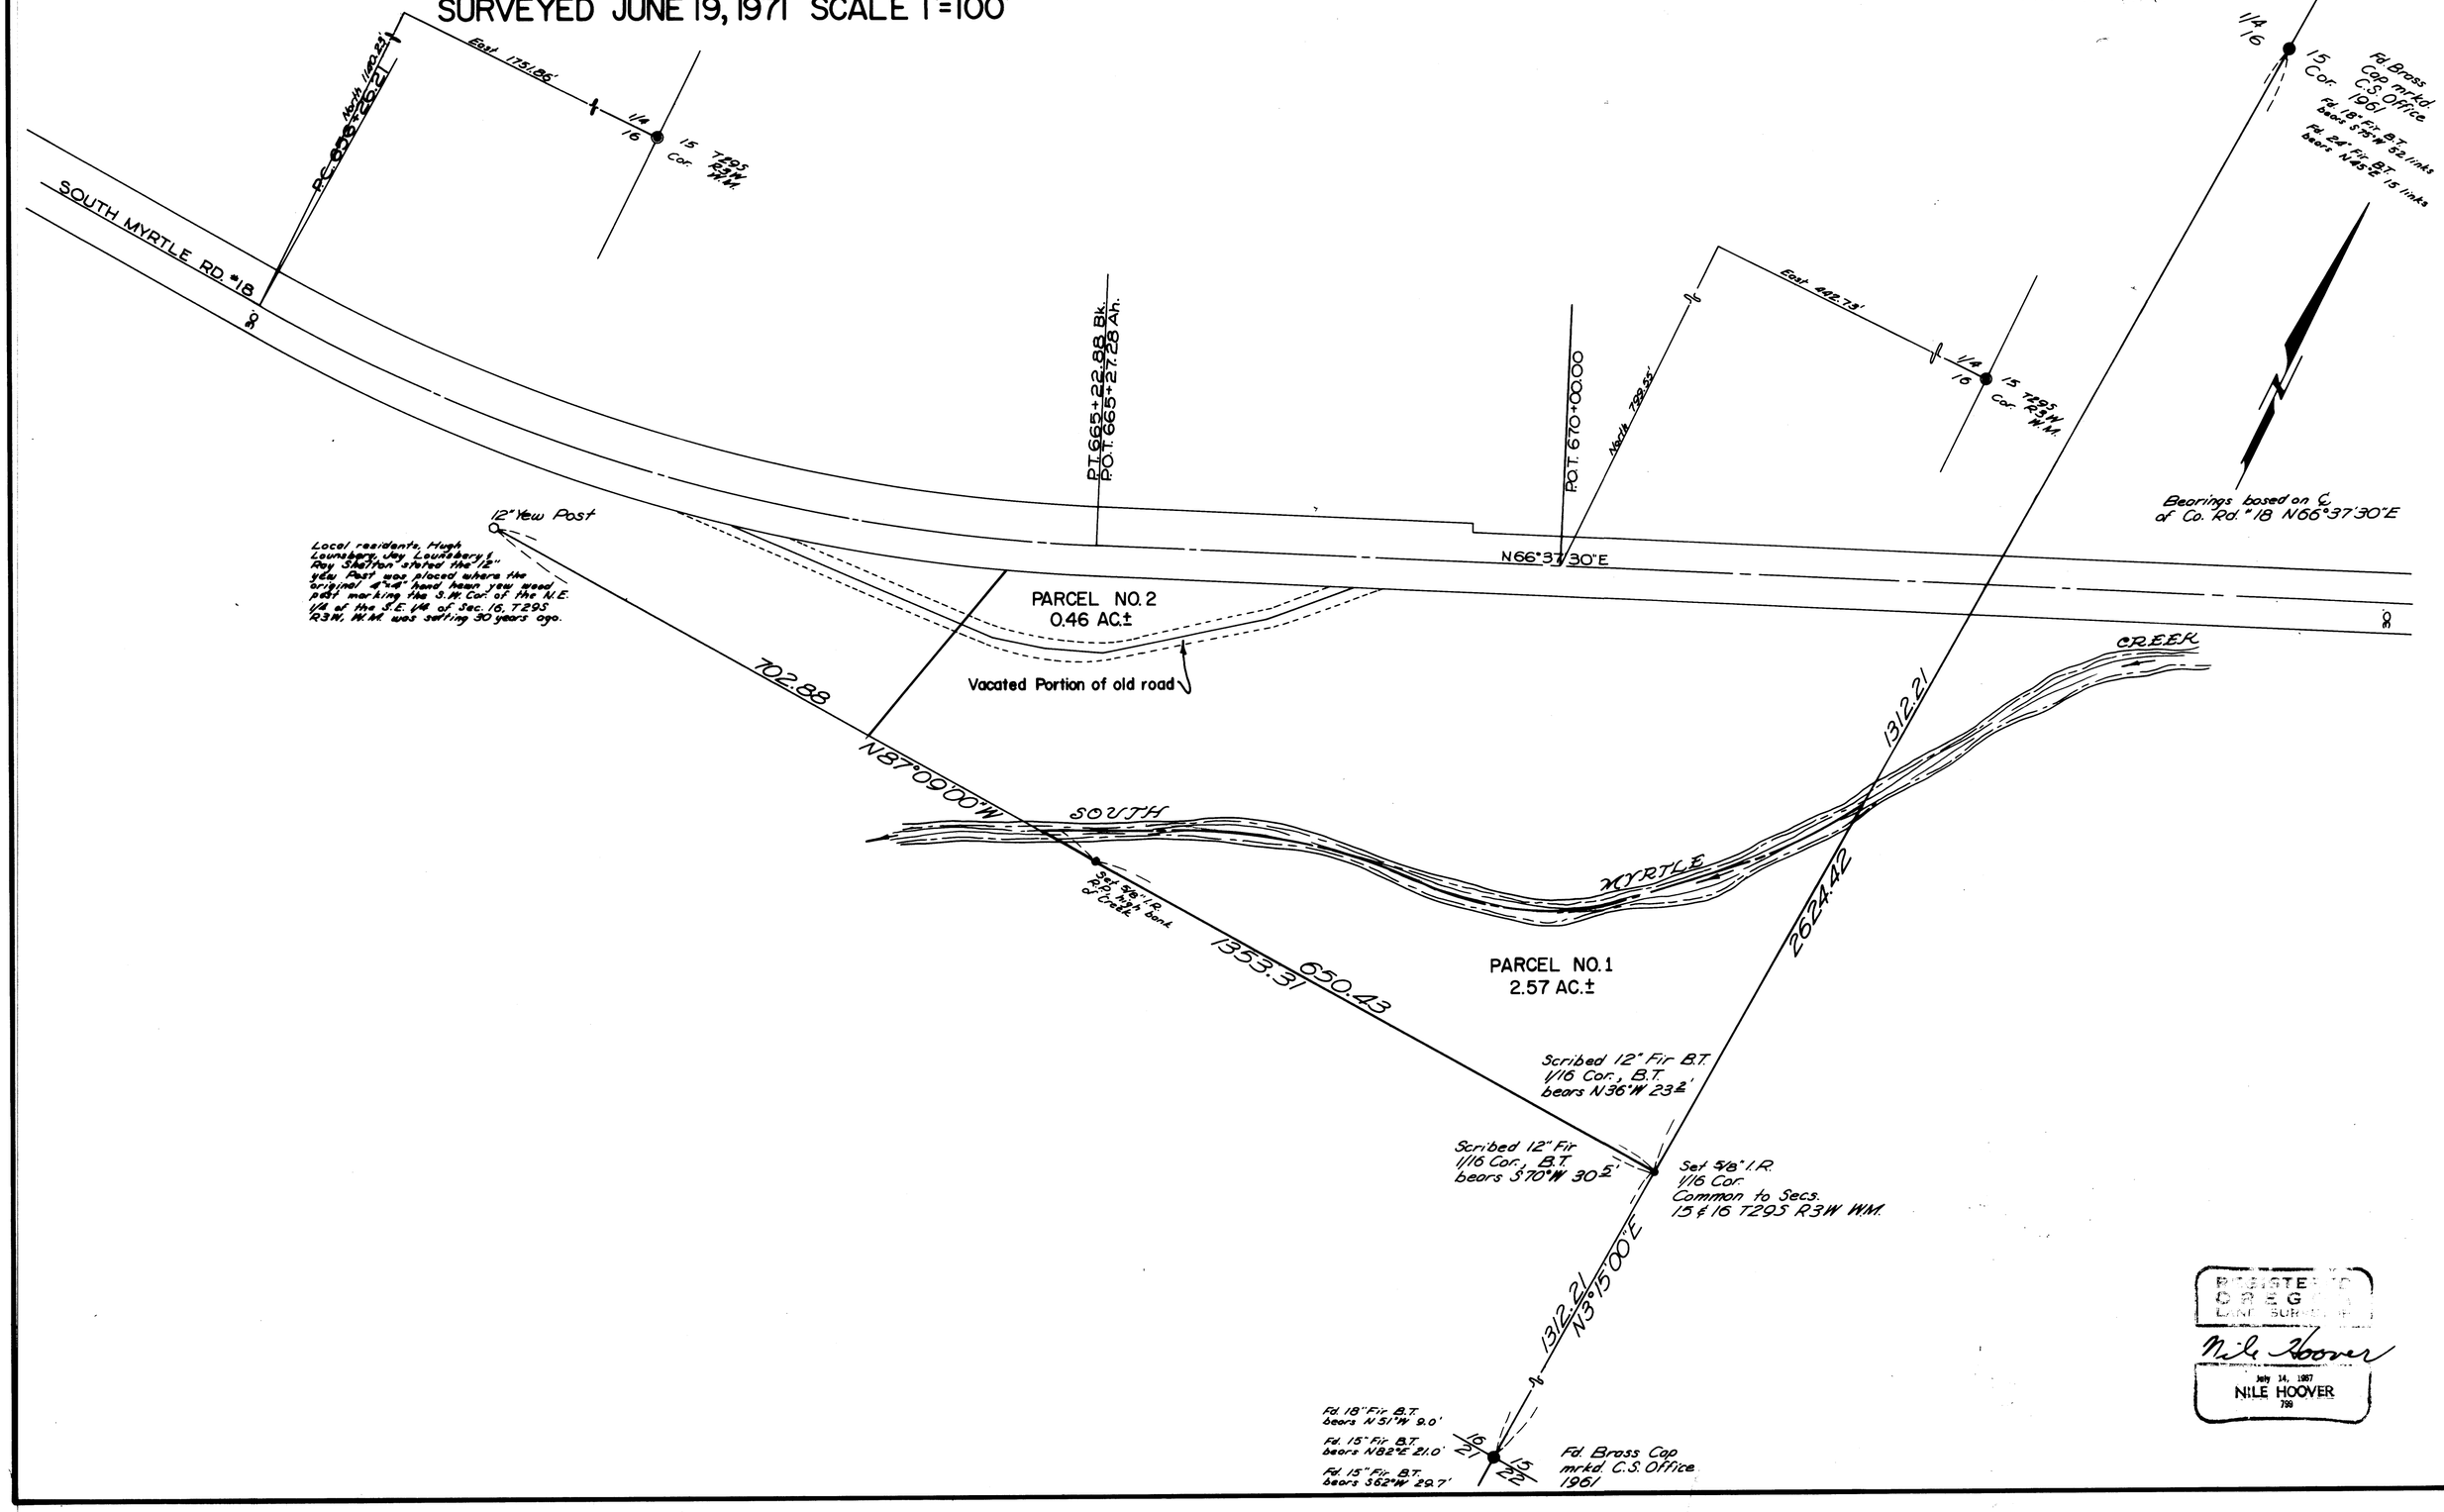

REGISTERED OREGON LAND SURVEYOR
Nile Hoover
July 14, 1967
NILE HOOVER
799

M43-51
MAP FILE M43-51