MAP FILE M43-69

COUNTY SURVEYORS FILE DATA
DO NOT REMOVE FROM OFFICE

FILED
RECEIVED
NOV 3 1971
COUNTY SURVEYOR
DOUGLAS COUNTY, ORE.

SURVEY IN SECTION 25, T26S, R6W, W.M.

SURVEYED FOR JOHN AMACHER BY DON E. GARRETT
OCTOBER, 1971 SCALE: 1"=50'

○ — DENOTES SET 5/8" IRON ROD.
● — DENOTES FOUND 5/8" IRON ROD UNLESS OTHERWISE NOTED.

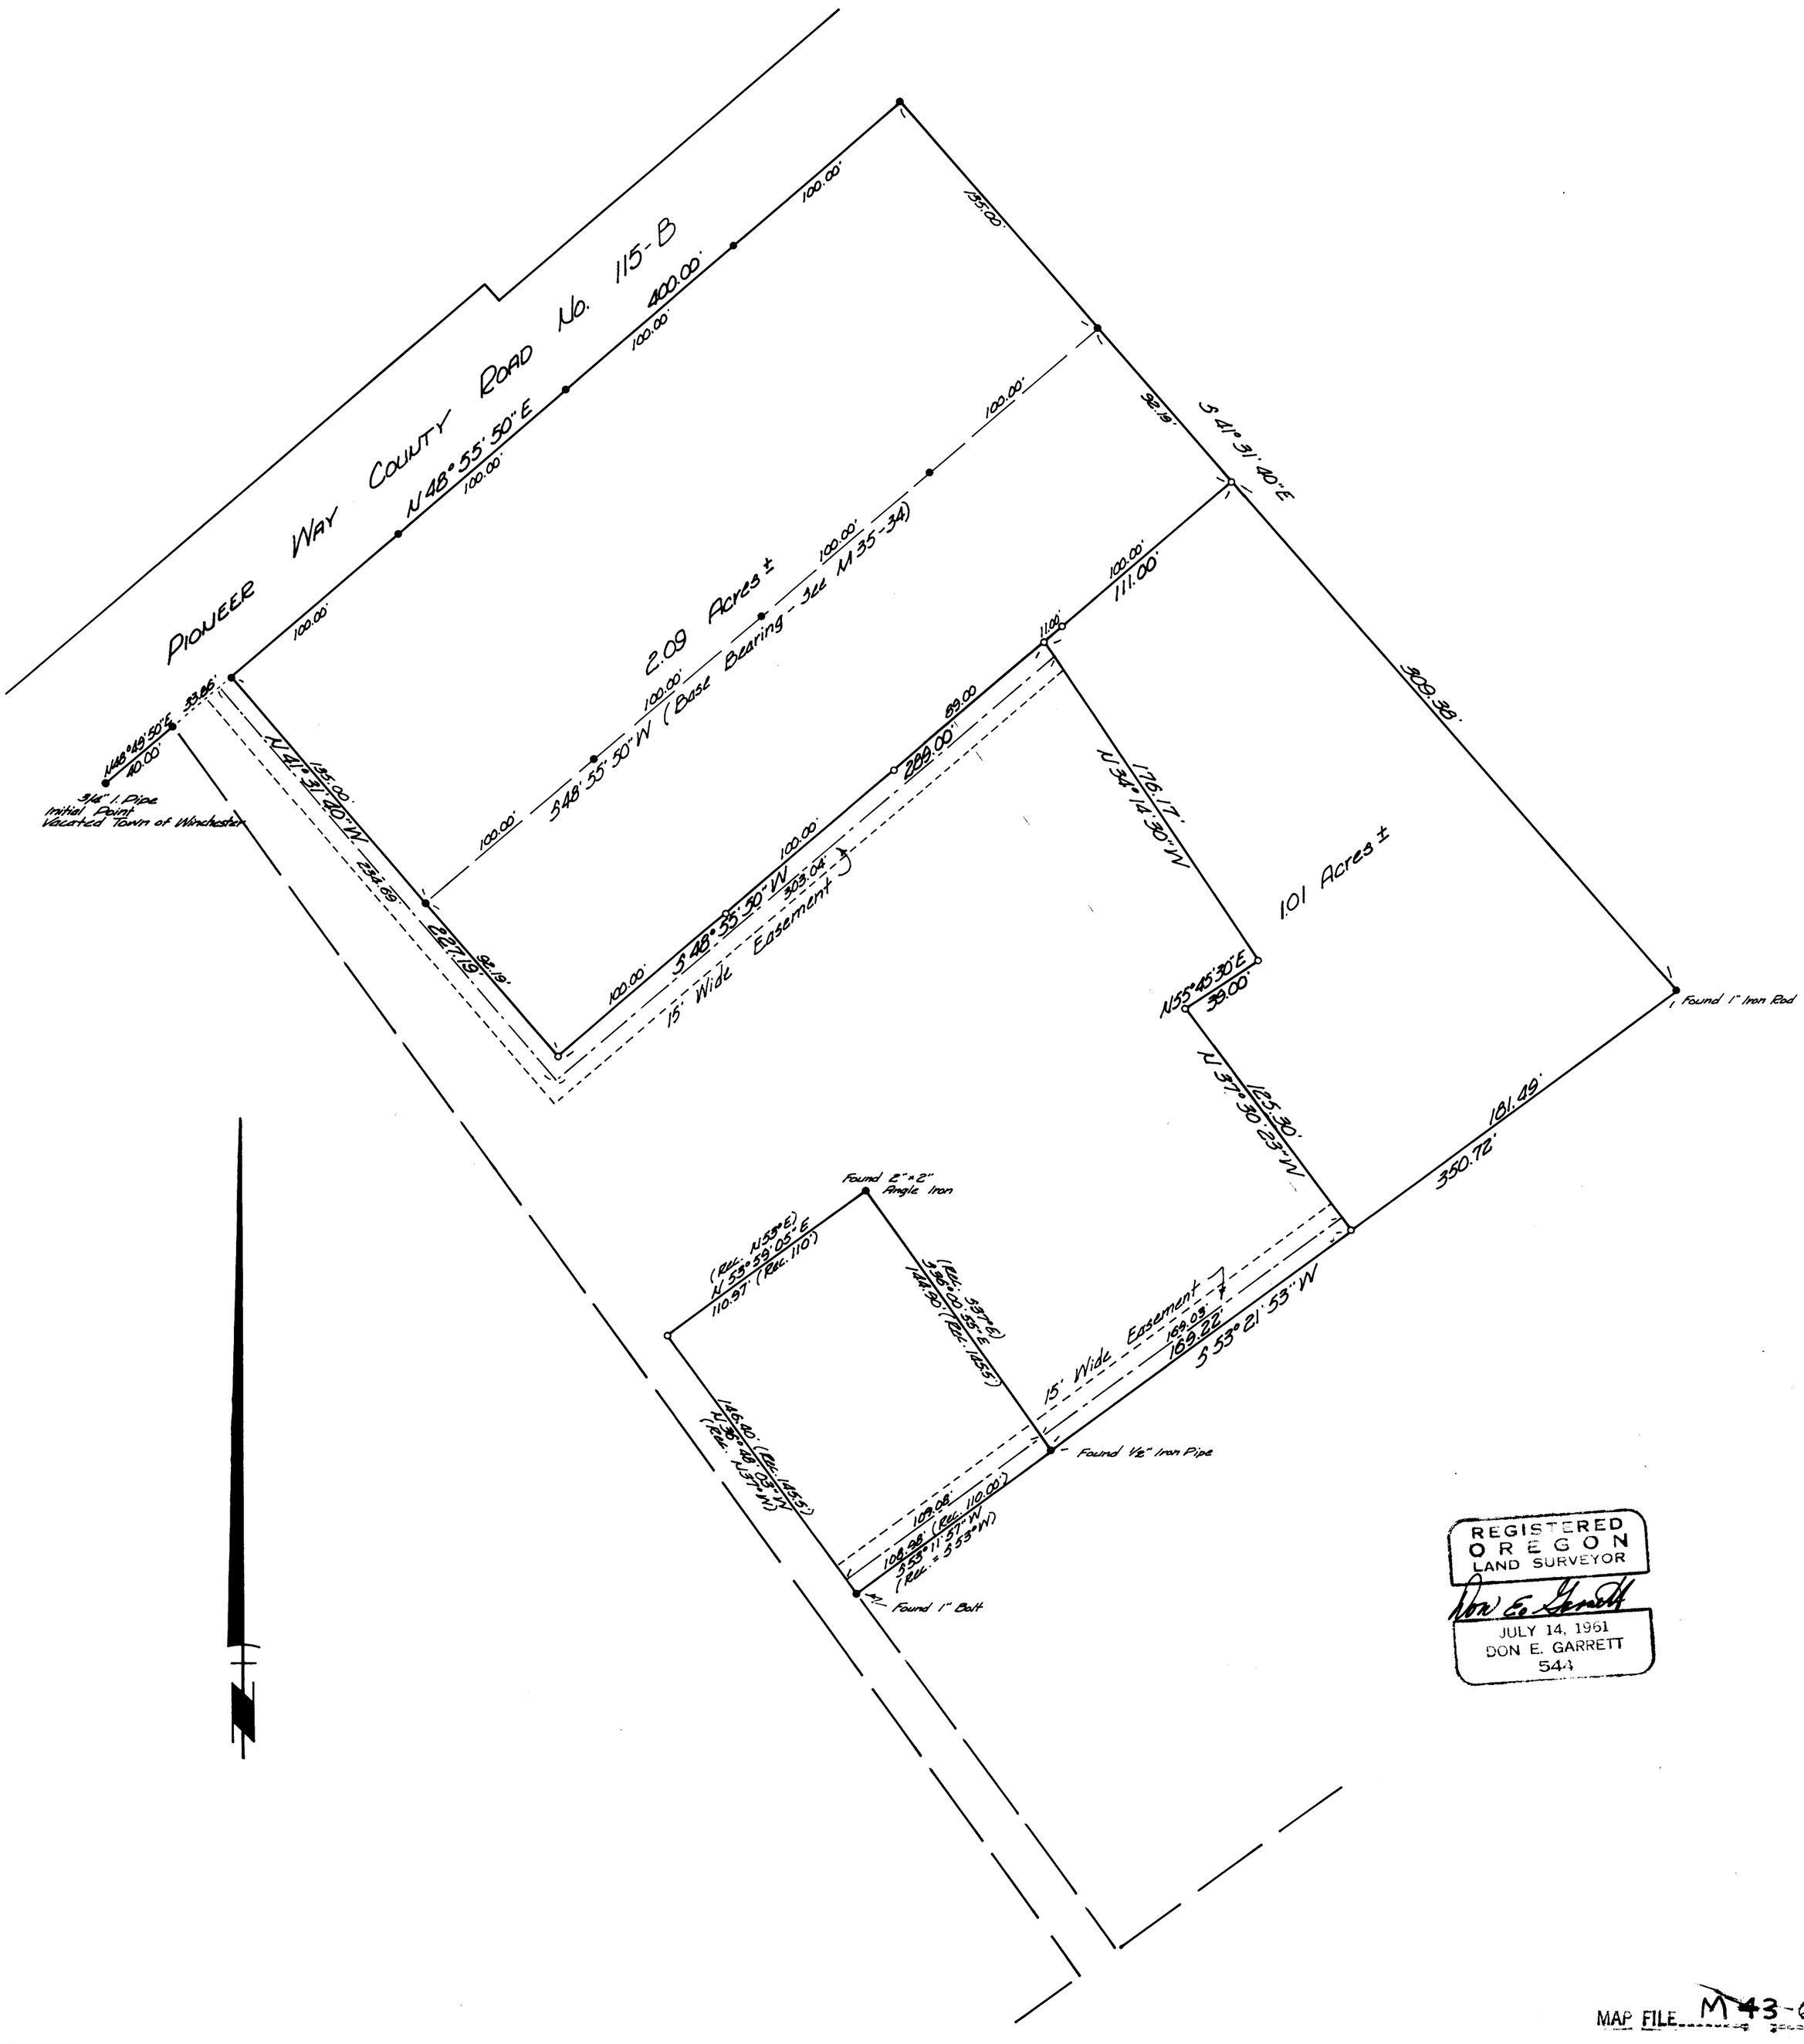

REGISTERED
OREGON
LAND SURVEYOR
Don E. Garrett
JULY 14, 1961
DON E. GARRETT
544

MAP FILE M43-69