M 45 - 8

Survey for Property Corners

Situated in Sec. ~~19~~ 24, T. 27 S., Rg. 6 W., W.M.

Surveyed for Incon Corp.

By Baughman Surveying Service

COUNTY SURVEYORS FILE DATA
DO NOT REMOVE FROM OFFICE

Scale 1" = 30'

April 1972

Legend:

- ○ Fd. St. Monument
- ▪ Set P.K. Nail
- • Set 5/8" I.R.

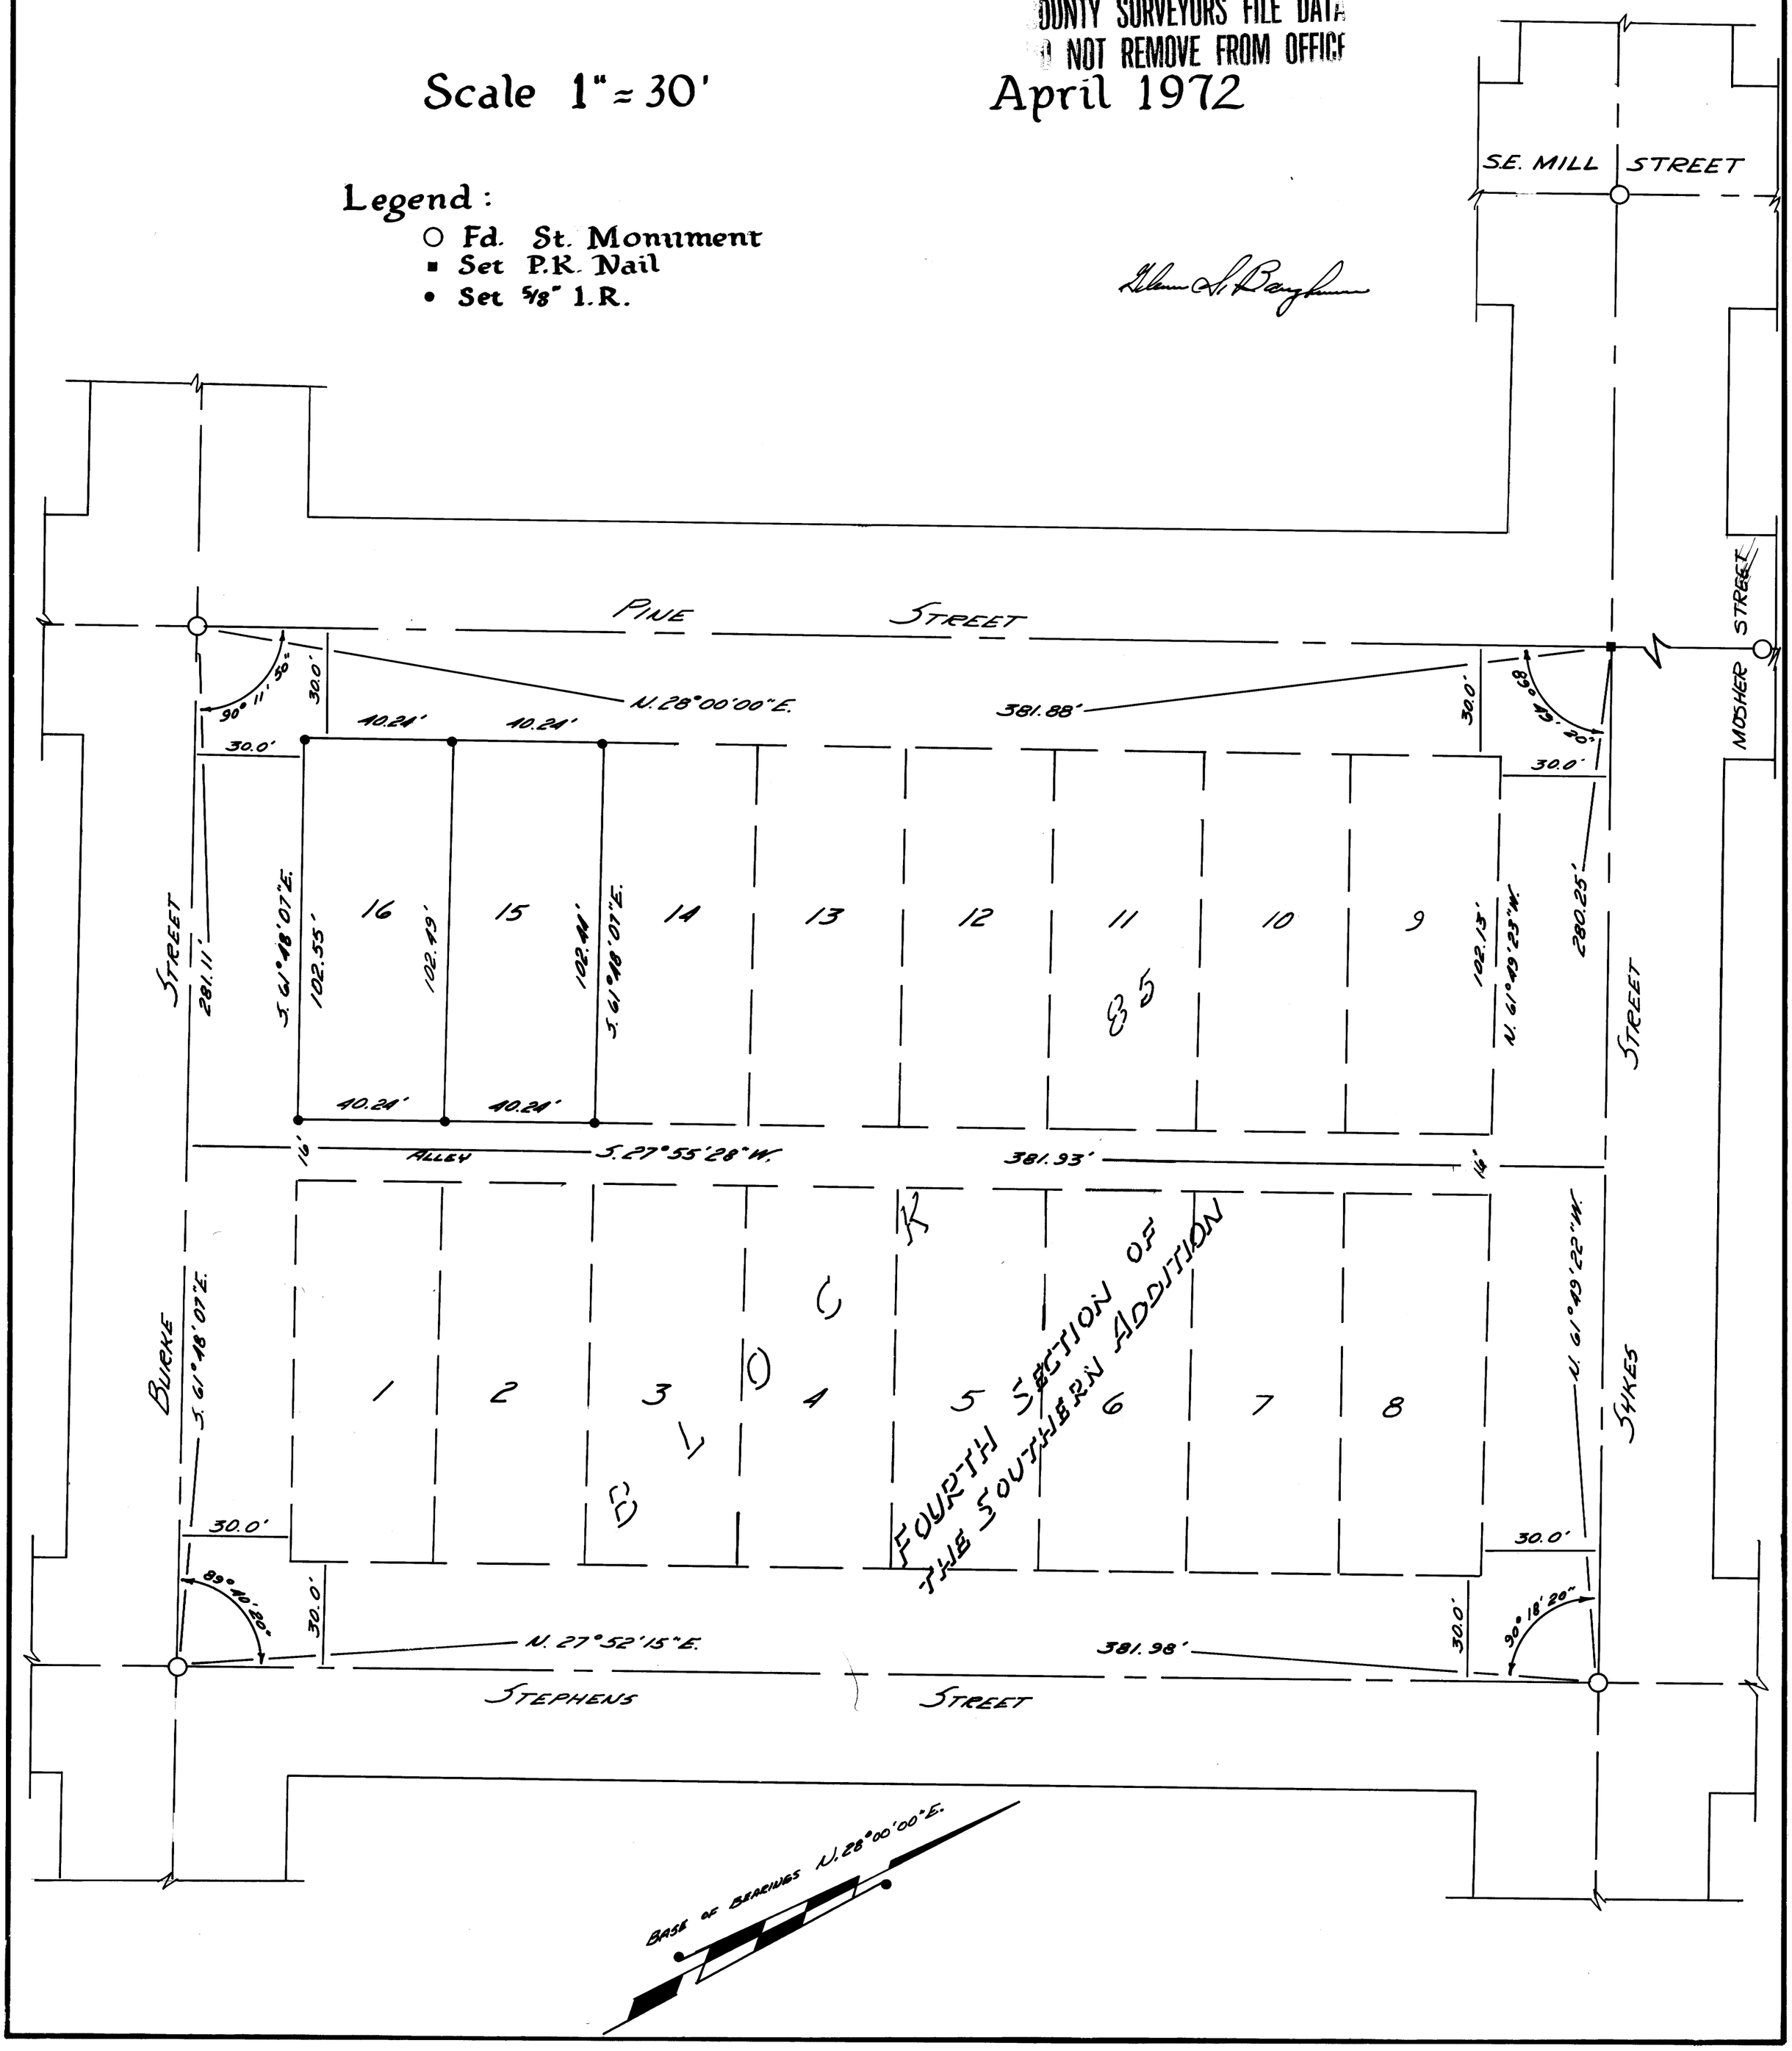

M 45 - 8