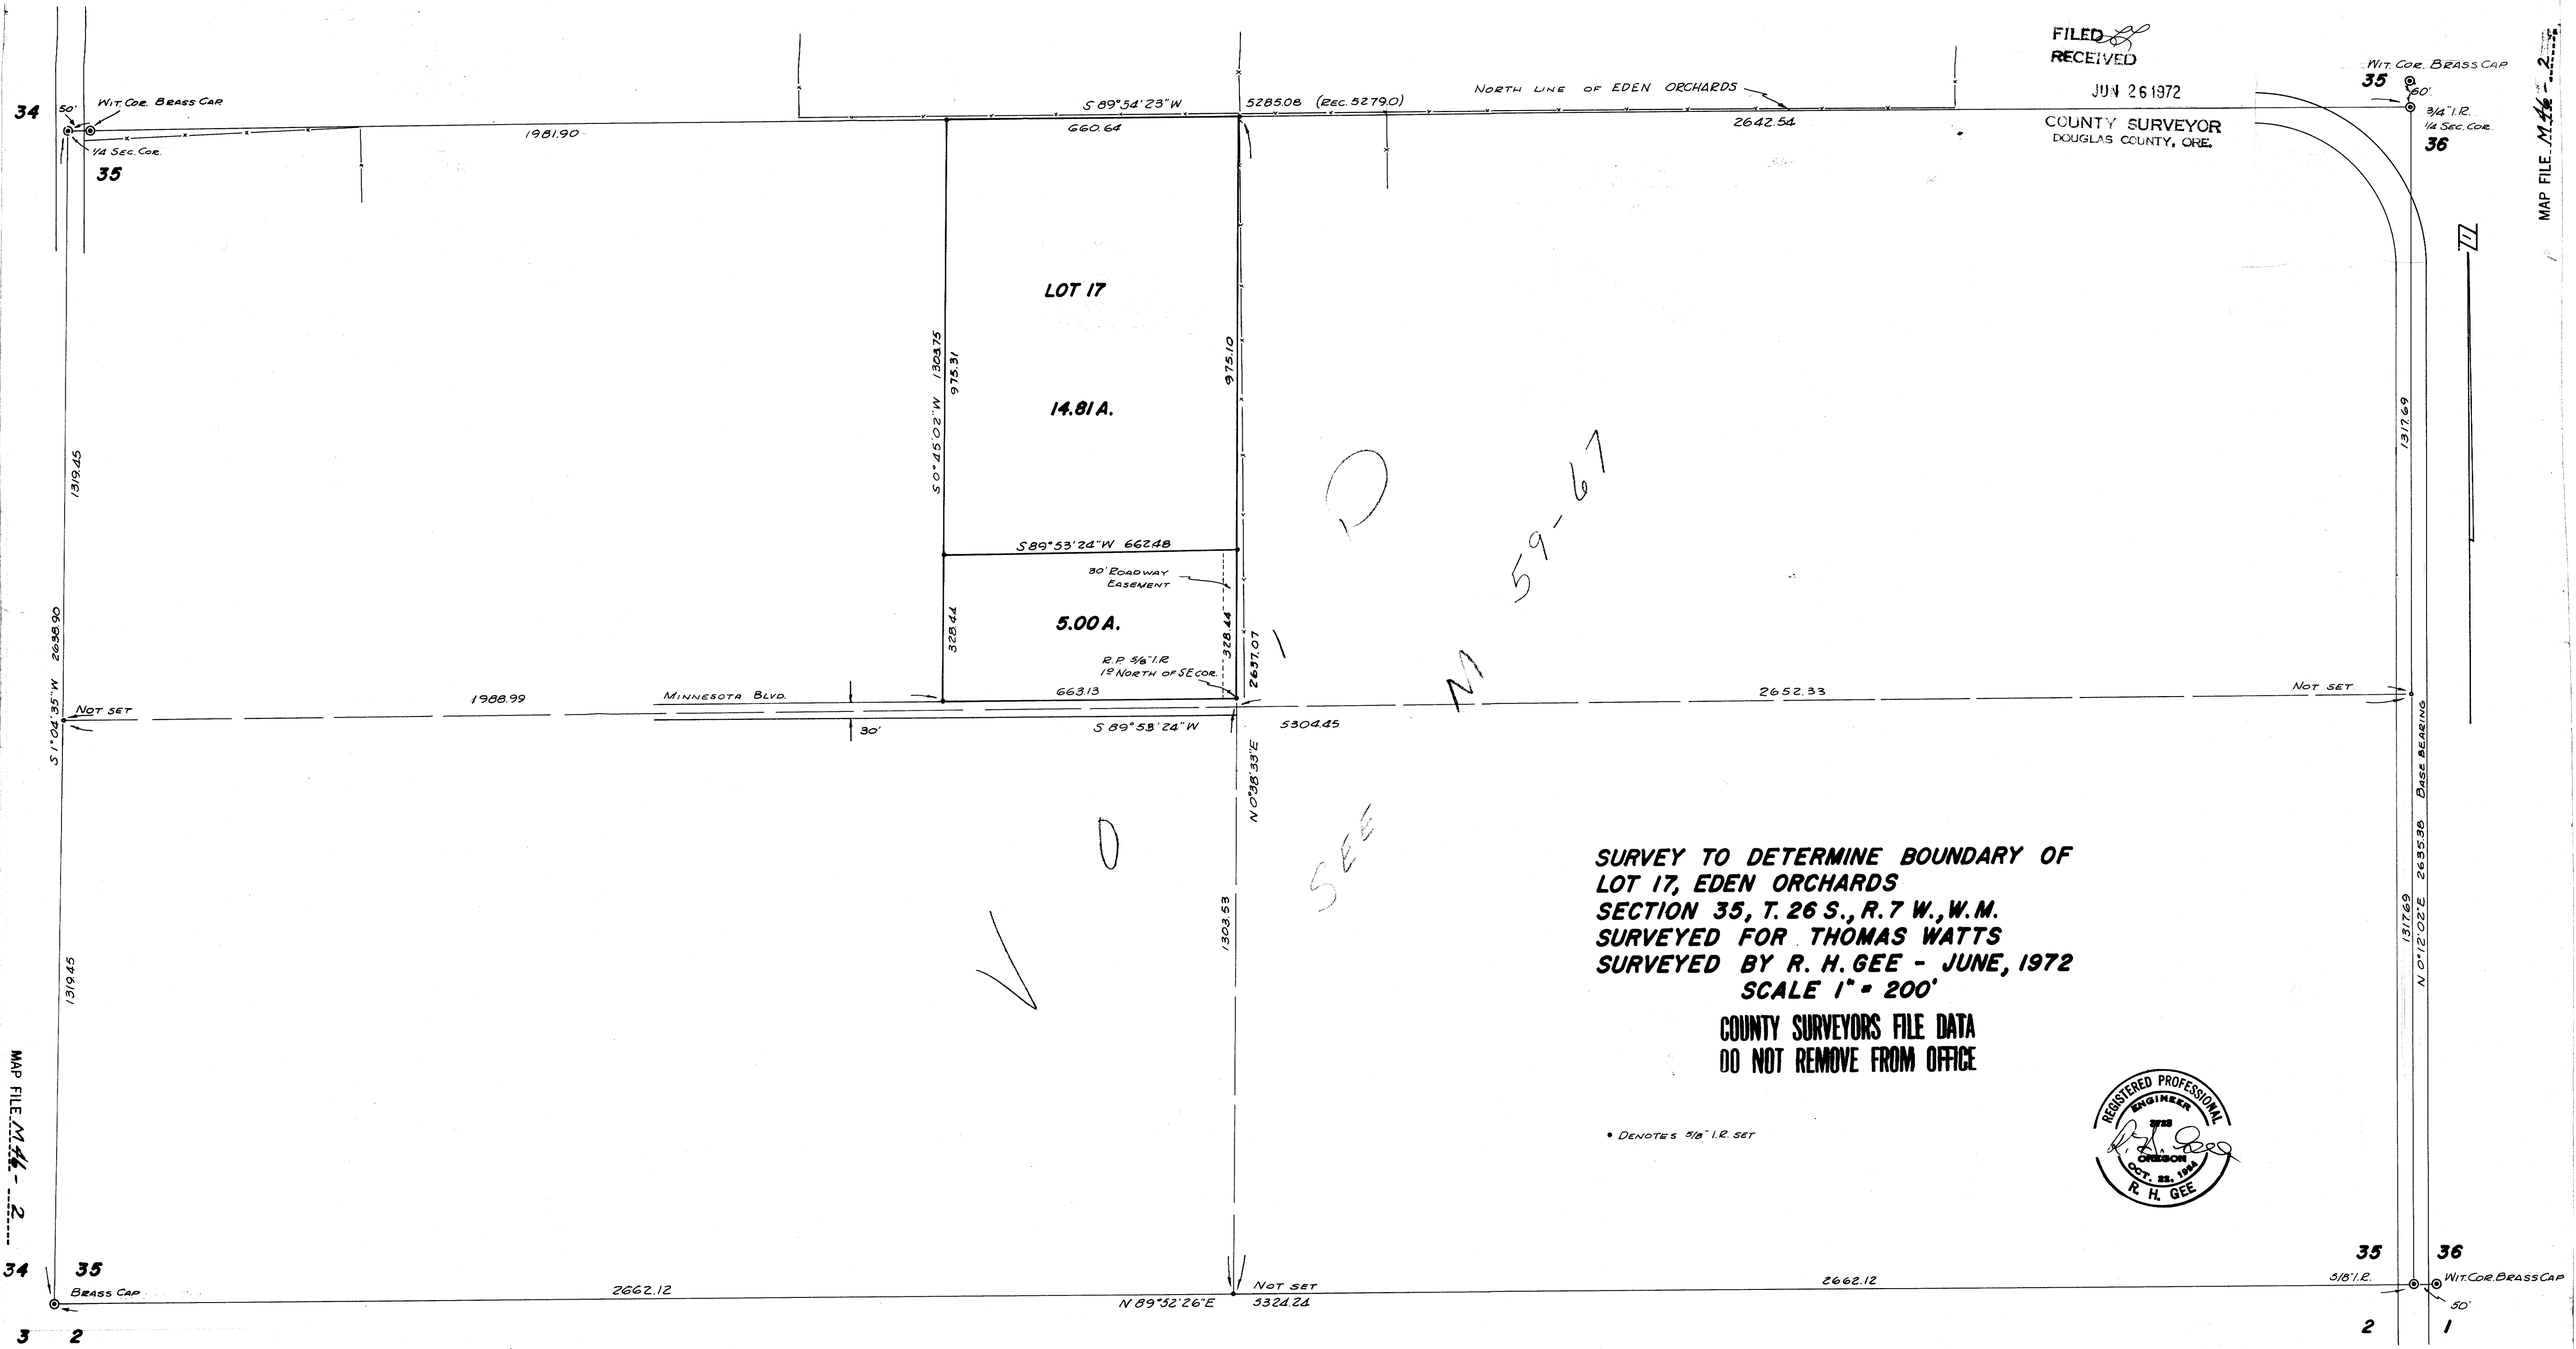
FILED
RECEIVED
JUN 26 1972
COUNTY SURVEYOR
DOUGLAS COUNTY, ORE.
34
50'
W.T. COR. BRASS CAP
1/4 SEC. COR.
35
1981.90
S 89°54'23"W
660.64
5285.08 (REC. 5279.0)
NORTH LINE OF EDEN ORCHARDS
2642.54
W.T. COR. BRASS CAP
35
50'
3/4" I.R.
1/4 SEC. COR.
36
LOT 17
14.81 A.
S 0°45'02"W 1303.75
975.31
975.10
1319.45
S 89°53'24"W 662.48
30' ROADWAY EASEMENT
5.00 A.
328.44
328.44
2637.07
R.P. 5/8" I.R. 1' NORTH OF SE COR.
663.13
1988.99
MINNESOTA BLVD.
30'
S 89°58'24"W
5304.45
2652.33
NOT SET
NOT SET
S 1°04'35"W 2638.90
N 0°38'33"E
1303.53
1319.45
1317.69
1317.69
N 0°12'02"E 2635.36
BASE BEARING
D
M 59-67
SEE
SURVEY TO DETERMINE BOUNDARY OF
LOT 17, EDEN ORCHARDS
SECTION 35, T. 26 S., R. 7 W., W.M.
SURVEYED FOR THOMAS WATTS
SURVEYED BY R. H. GEE - JUNE, 1972
SCALE 1" = 200'
COUNTY SURVEYORS FILE DATA
DO NOT REMOVE FROM OFFICE
• DENOTES 5/8" I.R. SET
REGISTERED PROFESSIONAL ENGINEER
OREGON
OCT. 22, 1964
R. H. GEE
MAP FILE M46-2
MAP FILE M46-2
34
35
BRASS CAP
2662.12
N 89°52'26"E
NOT SET
5324.24
2662.12
35
36
5/8" I.R.
W.T. COR. BRASS CAP
50'
3
2
2
1