MAP FILE M 47-2

FILED
RECEIVED
NOV 10 1972
COUNTY SURVEYOR
DOUGLAS COUNTY, ORE.

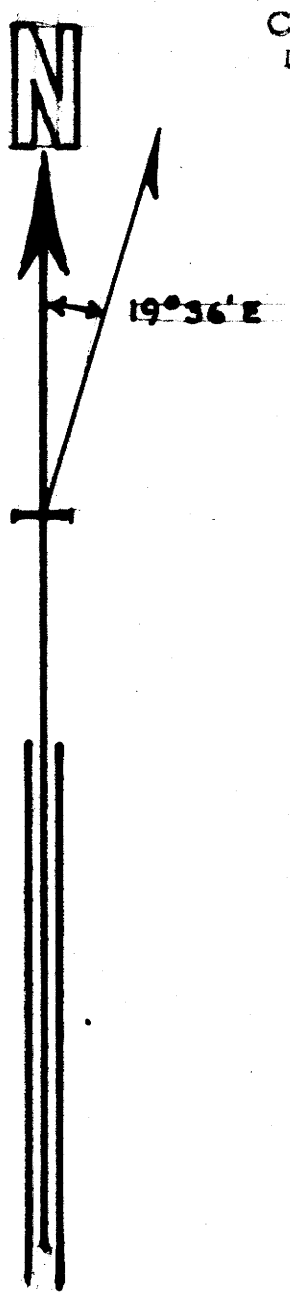

SECTION CORNER FOUND,
1" IRON PIPE BY R. L. TEMPLIN JR,
2 ORIG. BTS, 2 NEW BTS

24
25

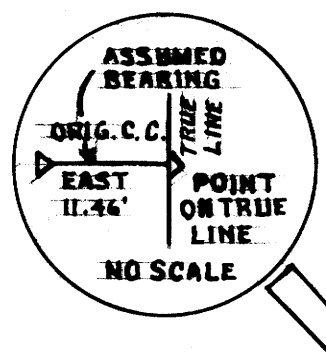

N 0°04'50"E
4501.40'

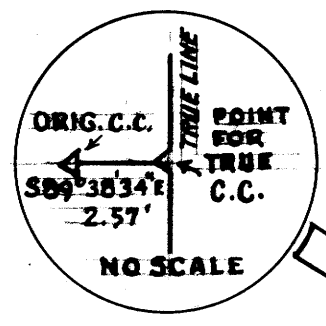

CLOSING CORNER FOUND,
2½" BRASS CAP, DOUGLAS COUNTY,
5 BTS

¼ WITNESS CORNER FOUND,
2½" BRASS CAP, DOUGLAS COUNTY,
1 ORIG. BT, 2 NEW BTS,
TRUE ¼ COR. POINT EAST 10'

CLOSING CORNER FOUND,
2½" BRASS CAP, DOUGLAS COUNTY,
2 BTS

N0°04'50"E
716.20'

25
36

S 89°38'34" E
2302.70' TRUE ¼ COR. TO TRUE C.C.

25
36

N 0°04'50"E
106.06'

AP SECTION 31 & 36 (ORIG. COR. 25, 36, 30 & 31) FOUND,
OSBF P/C, 2 NEW BTS

N 0°15'55"W
2525.00'
[20.00]

SOLAR OBSERVATION

MAGNETIC VARIATION	19°36' EAST
DATE	JANUARY 14, 1972
STANDARD TIME	12:32:55 PM
LOCAL TIME	12:19:59 PM
SUN'S DECLINATION	S 21° 21' 04"
REF. & PAR. CORRECTION	-00°01'44"
LATITUDE	42°44'38"
SUN'S ALTITUDE	25°50'47"
PLACE OF OBSERVATION	N 22°30'39"W
2190.63' FROM SECTION CORNER 36 & 1	

LEGEND

OSBF P/C = OREGON STATE BOARD OF FORESTRY 1½"x 36" GALV. IRON PIPE WITH 3" BRONZE CAP
YMLP = YELLOW METAL LOCATION POSTER
WPCP = 4"x 4"x 72" WHITE PAINTED CEDAR POST
[ ] = RECORD (ORIGINAL) DISTANCE IN CHAINS

FOR DETAILED REPORT ON FOUND CORNERS SEE U.S. AND COUNTY RECORDS. ALL NEW CORNERS AND ACCESSORIES MARKED ACCORDING TO THE "MANUAL OF INSTRUCTIONS FOR THE SURVEY OF THE PUBLIC LANDS OF THE U.S. "
(_____) = OTHER MARKINGS AS INDICATED

—36—

¼ CORNER ESTABLISHED
SET OSBF P/C 34" IN GROUND
7" FIR S 22°W 22.3'
20" FIR N 65°W 67.9', YMLP
(RS 359)
12" CEDAR S 38°E 14.8', YMLP
WPCP N 56°E 6.4'

REGISTERED
PROFESSIONAL
LAND SURVEYOR
Arnold G. Gibson
OREGON
NOV. 4, 1955
ARNOLD G. GIBSON
359

N 0°15'55"W
2735.65'
[21.59]

SURVEY FOR:
STATE OF OREGON - DEPARTMENT OF FORESTRY

SECTION 36, T32S, R5W, WM

DOUGLAS COUNTY, OREGON

THEODOLITE & CHAIN SURVEY BY: D. SMITH, W. COOK, R. SHEPARD, D. REDDING, S. CONOVER AND S. NICHOLSON
DRAWN BY: D. SMITH OCTOBER, 1972
SCALE: 1" = 500'

SECTION CORNER FOUND,
2½" BRASS CAP, DOUGLAS COUNTY,
4 BTS

36
1

COUNTY SURVEYORS FILE DATA
DO NOT REMOVE FROM OFFICE

B-90

P MAP FILE M 47-2 8-15-72 H. HAYES