Minor Land Paritition in Sec. 17 & 20, T. 26 S., Rg. 3 W., W.M.

For Long & Brooks

By Baughman Surveying Service

Scale 1" = 100' May 1972

COUNTY SURVEYORS FILE DA
DO NOT REMOVE FROM OFFICE

FILED
RECEIVED
JAN 1 2 1973
COUNTY SURVEYOR
DOUGLAS COUNTY, ORE.

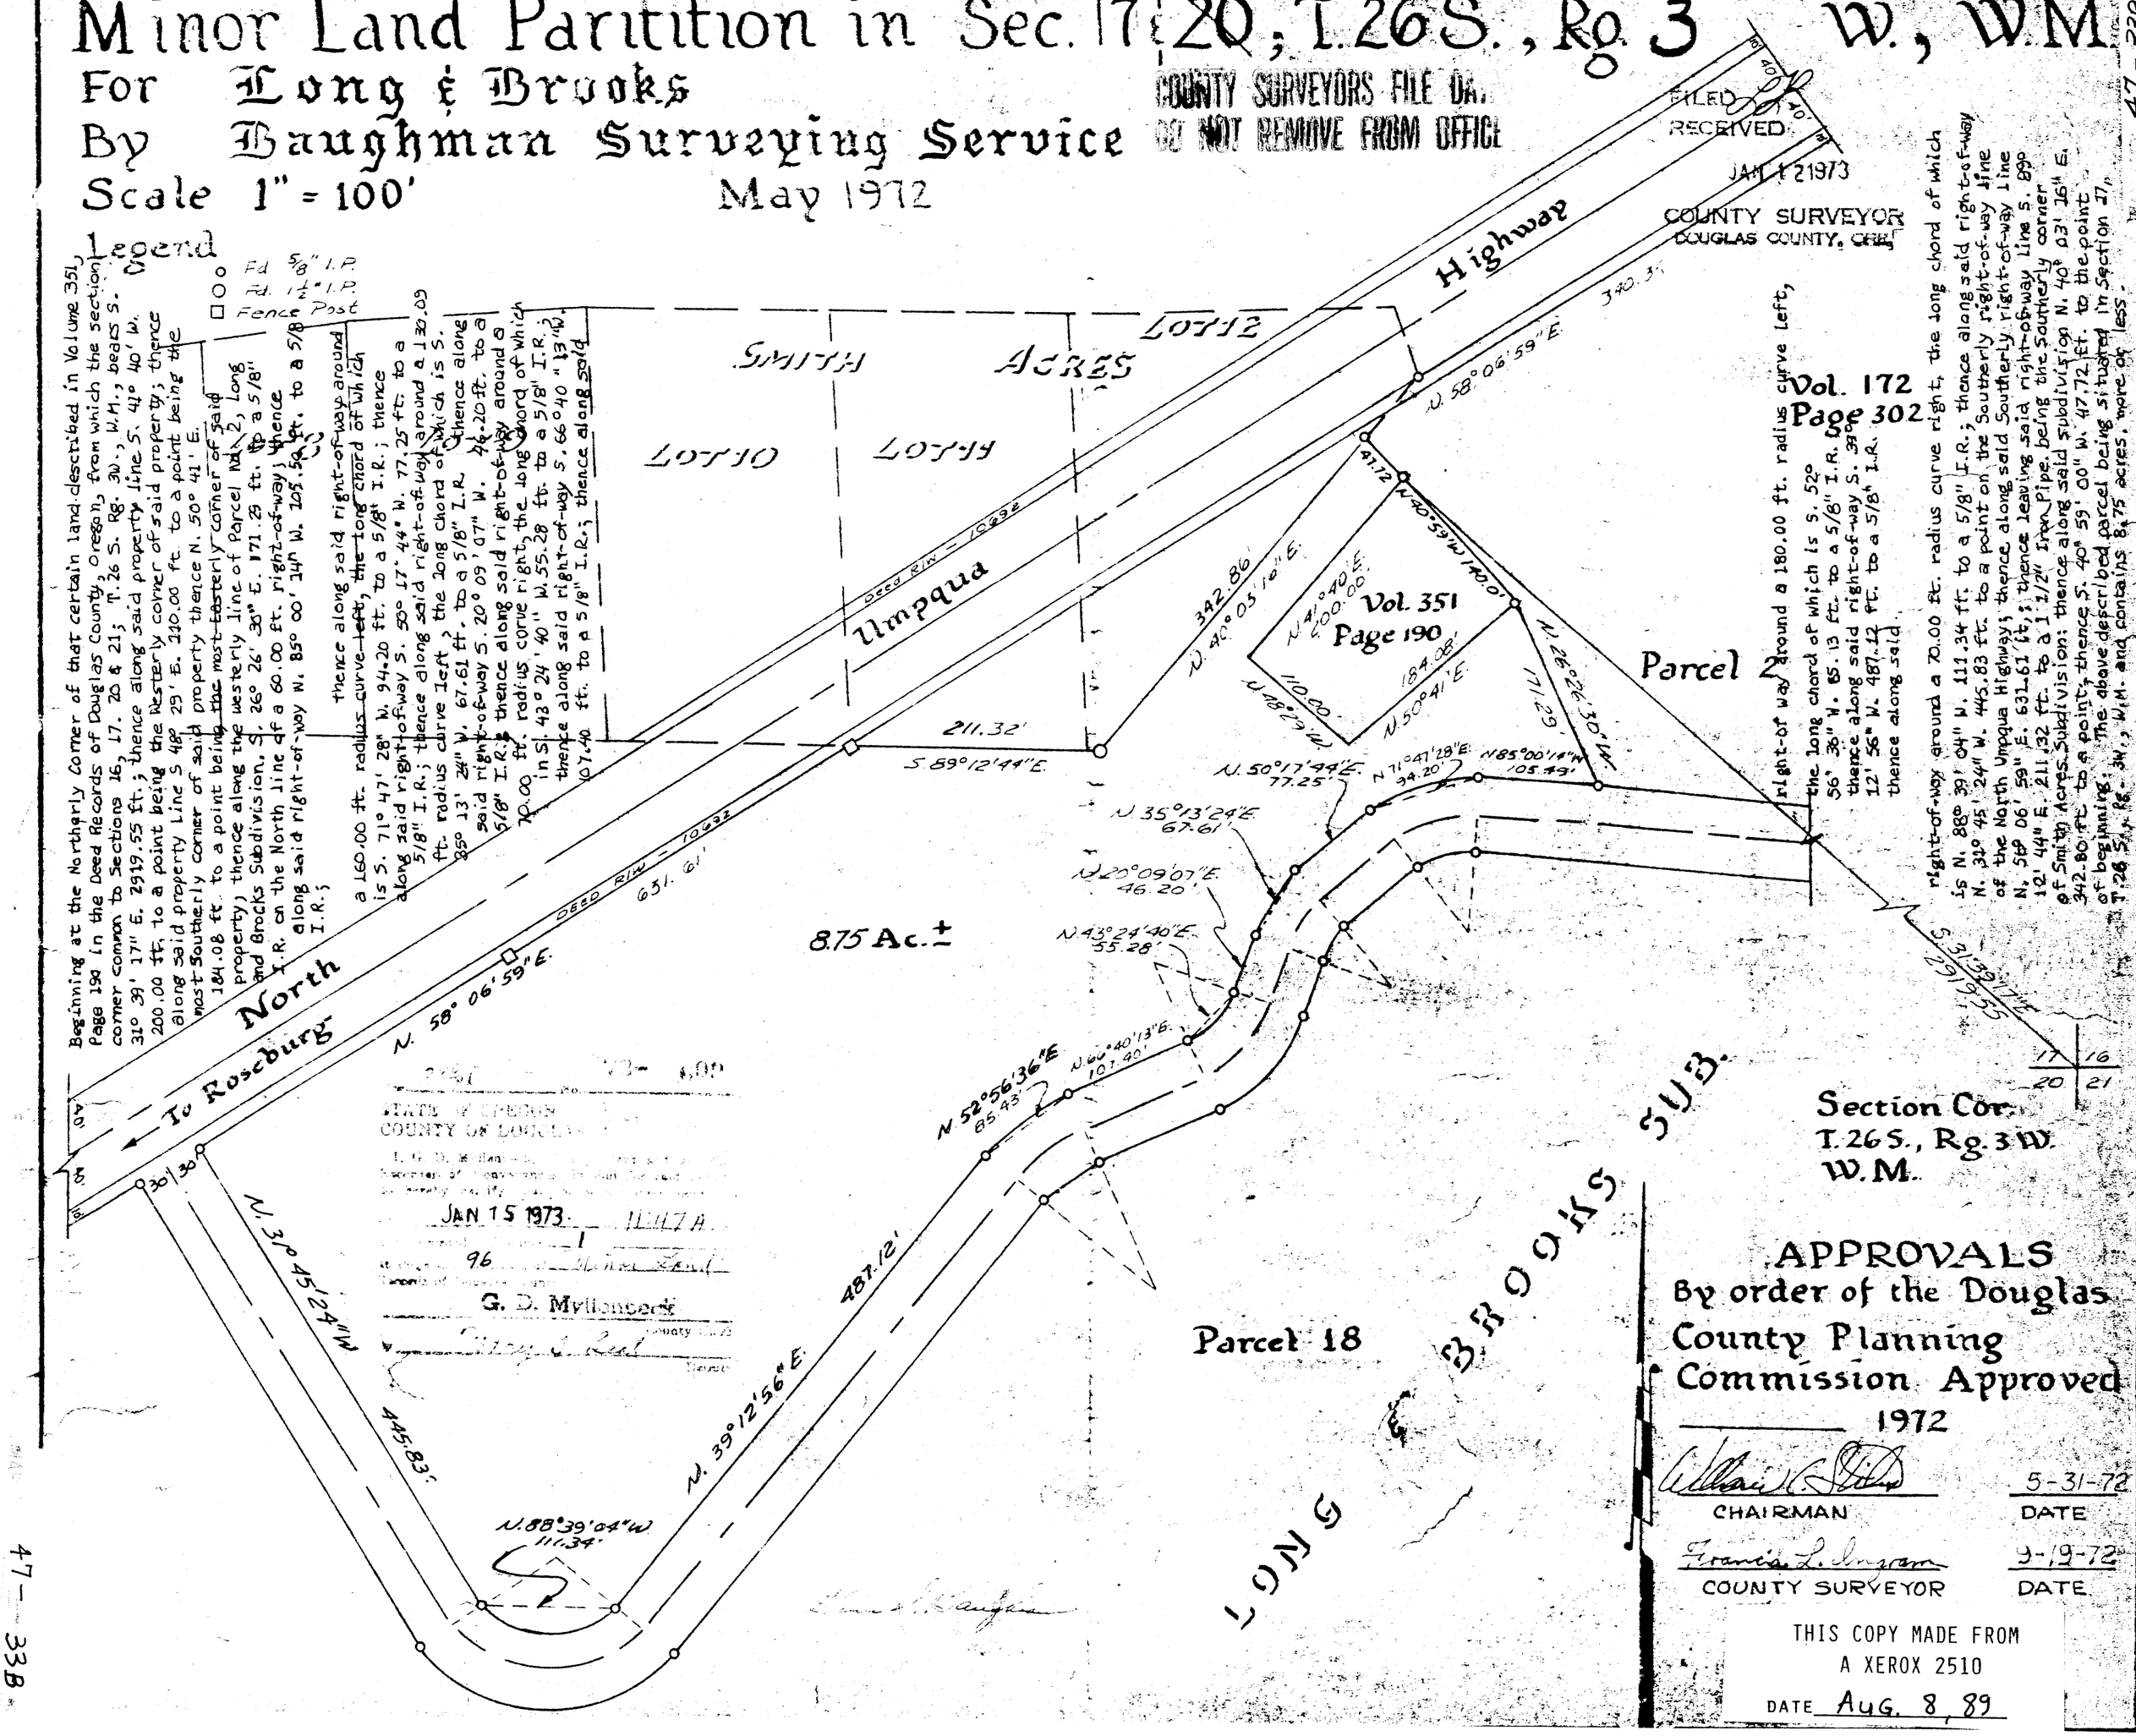

STATE OF OREGON
COUNTY OF DOUGLAS
JAN 15 1973
G. D. Mullenbach

APPROVALS

By order of the Douglas County Planning Commission Approved

_____ 1972

William K. Stiles — CHAIRMAN — 5-31-72 DATE

Francis L. Ingram — COUNTY SURVEYOR — 9-19-72 DATE

THIS COPY MADE FROM A XEROX 2510

DATE Aug. 8, 89

47 - 33B