MAP FILE M 47-44

SURVEY FOR DEED DESCRIPTION IN LOT 17, BLOCK ONE, PLAT J, S.L.& W. CO., SEC. 16, T 25 S, R 5 W, W.M., DOUGLAS COUNTY, ORE.

FILED
RECEIVED
COUNTY SURVEYOR
DOUGLAS COUNTY, ORE.

Surveyed for Cecil Payne by Victor M. McLind

January 1973

Scale: 1" = 100'

o — Indicates Set $\frac{5}{8}$" x 30" Iron Rod

COUNTY SURVEYORS FILE DATA
DO NOT REMOVE FROM OFFICE

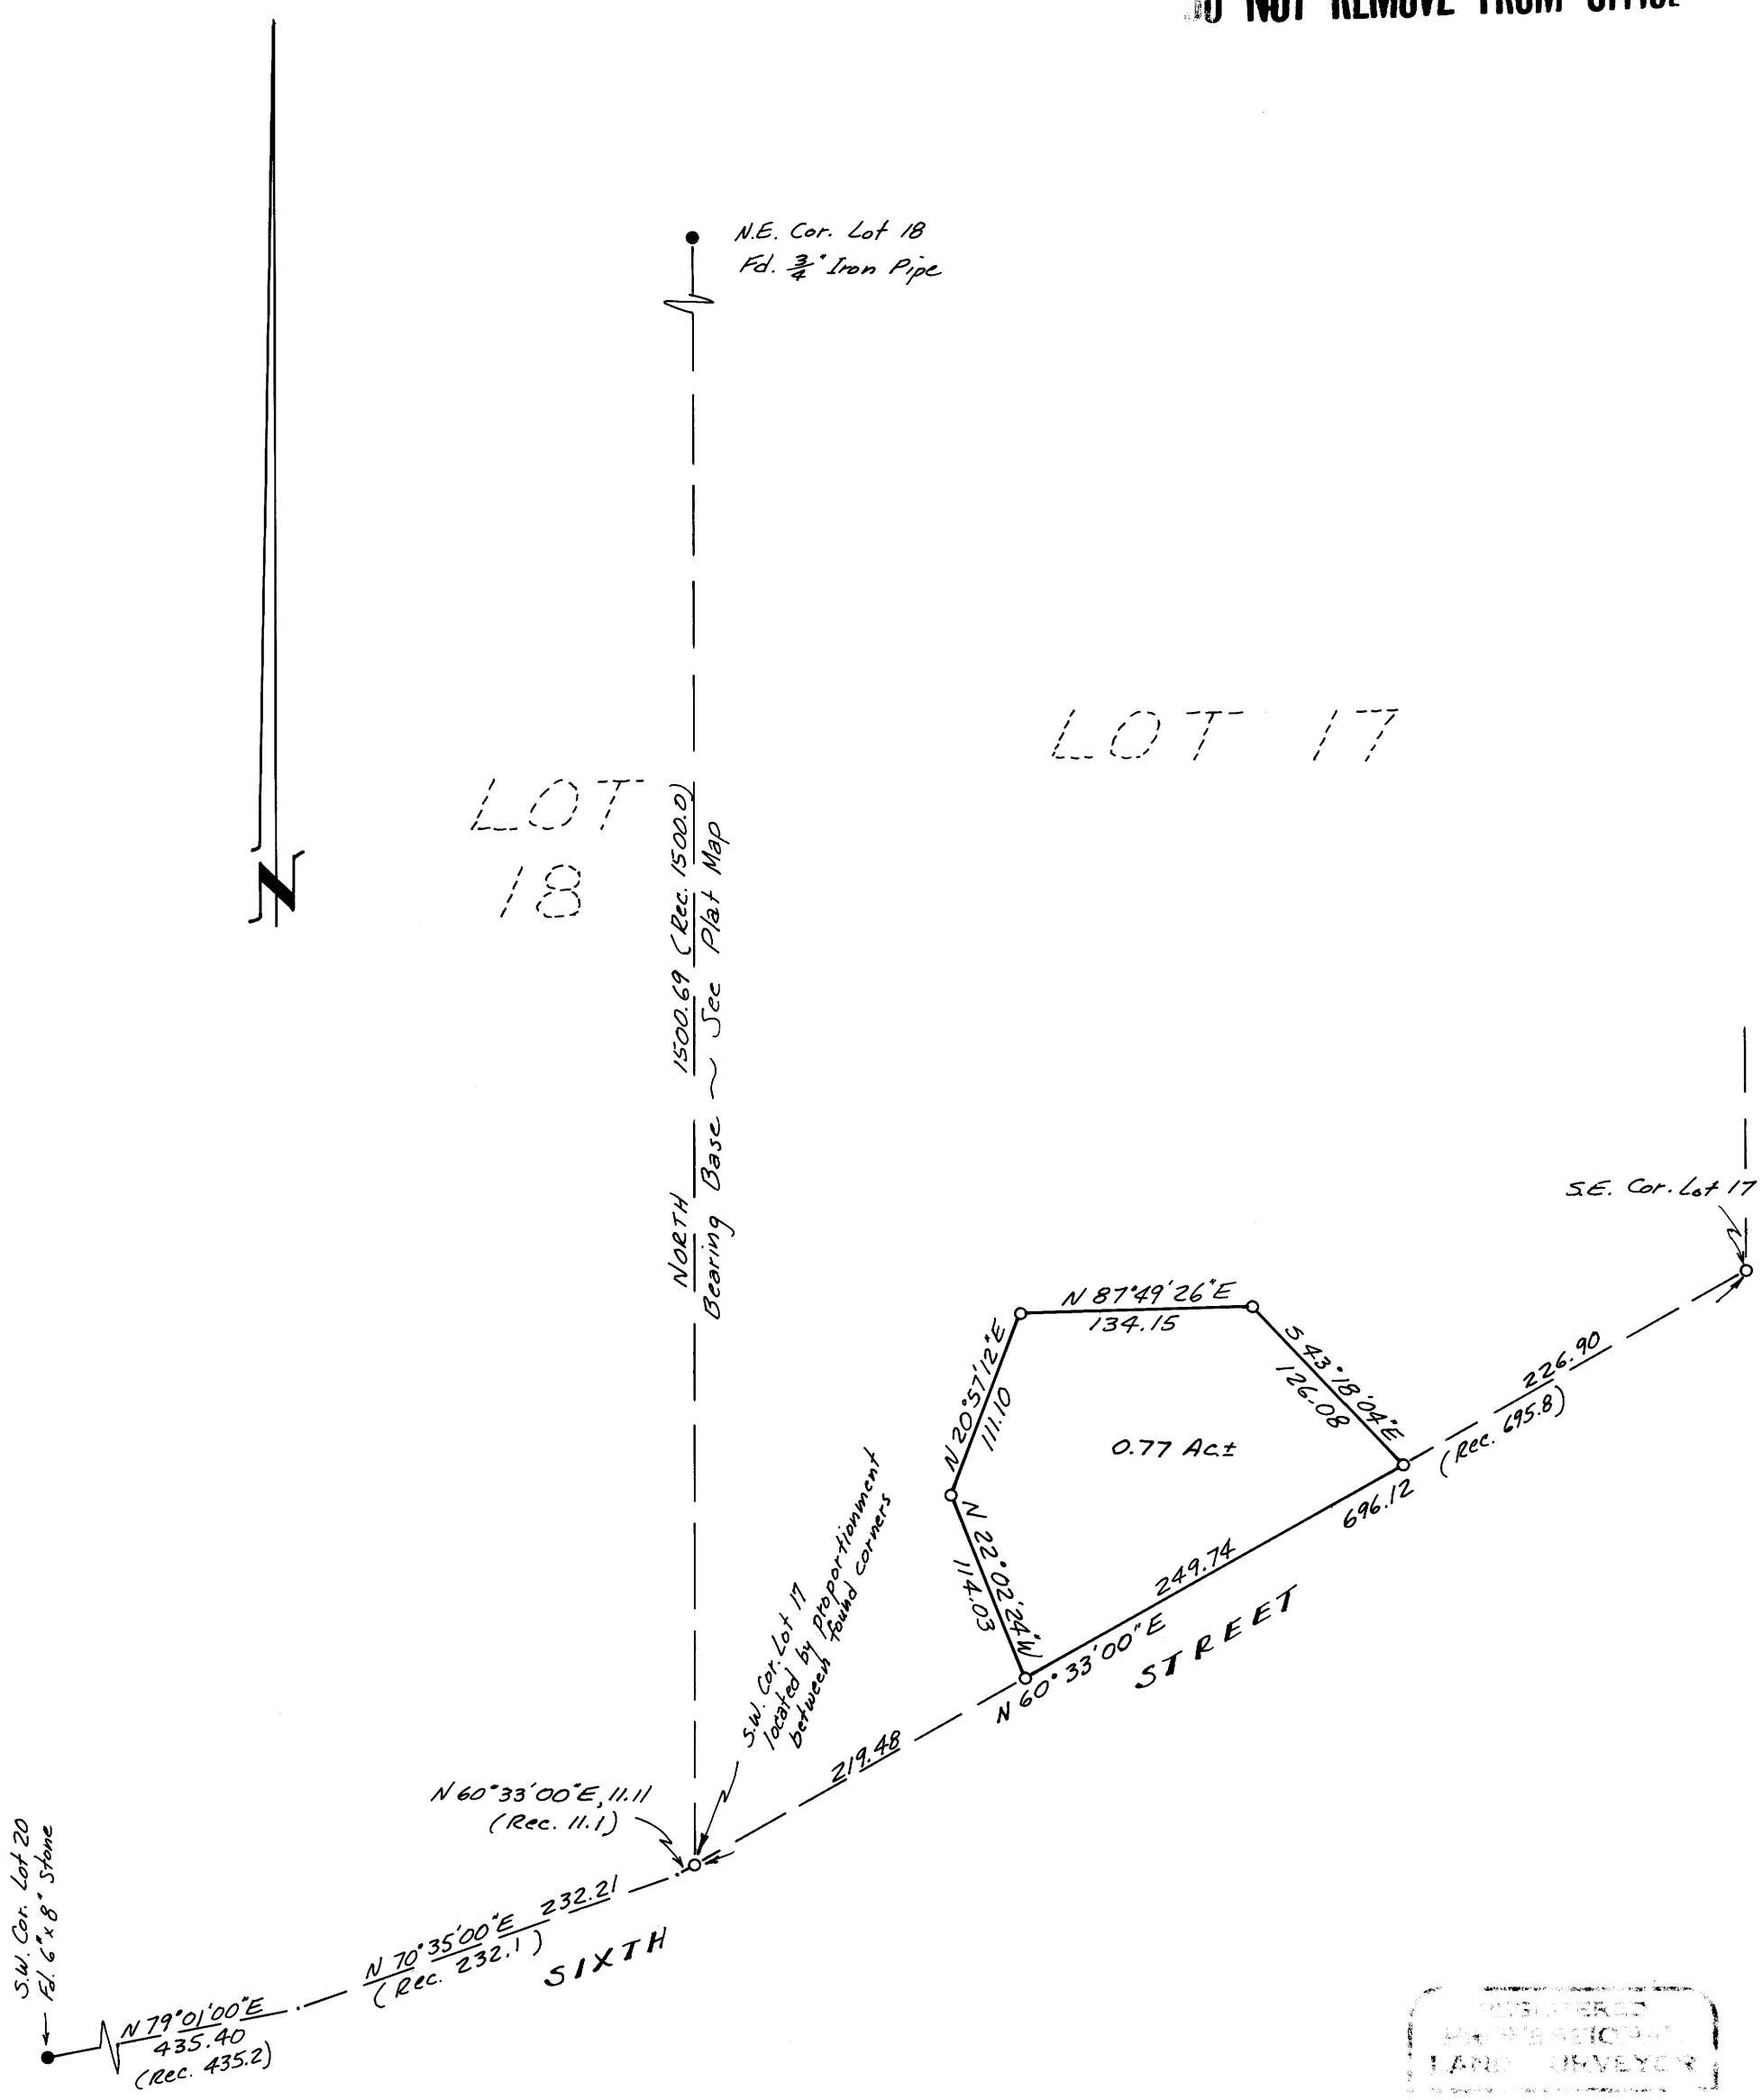

REGISTERED
PROFESSIONAL
LAND SURVEYOR

Victor M. McLind

MAP FILE M 47-44