COUNTY SURVEYORS FILE DATA
DO NOT REMOVE FROM OFFICE

FILED
RECEIVED
JUL 13 1973
COUNTY SURVEYOR
DOUGLAS COUNTY, ORE.

MAP FILE M49 - 28

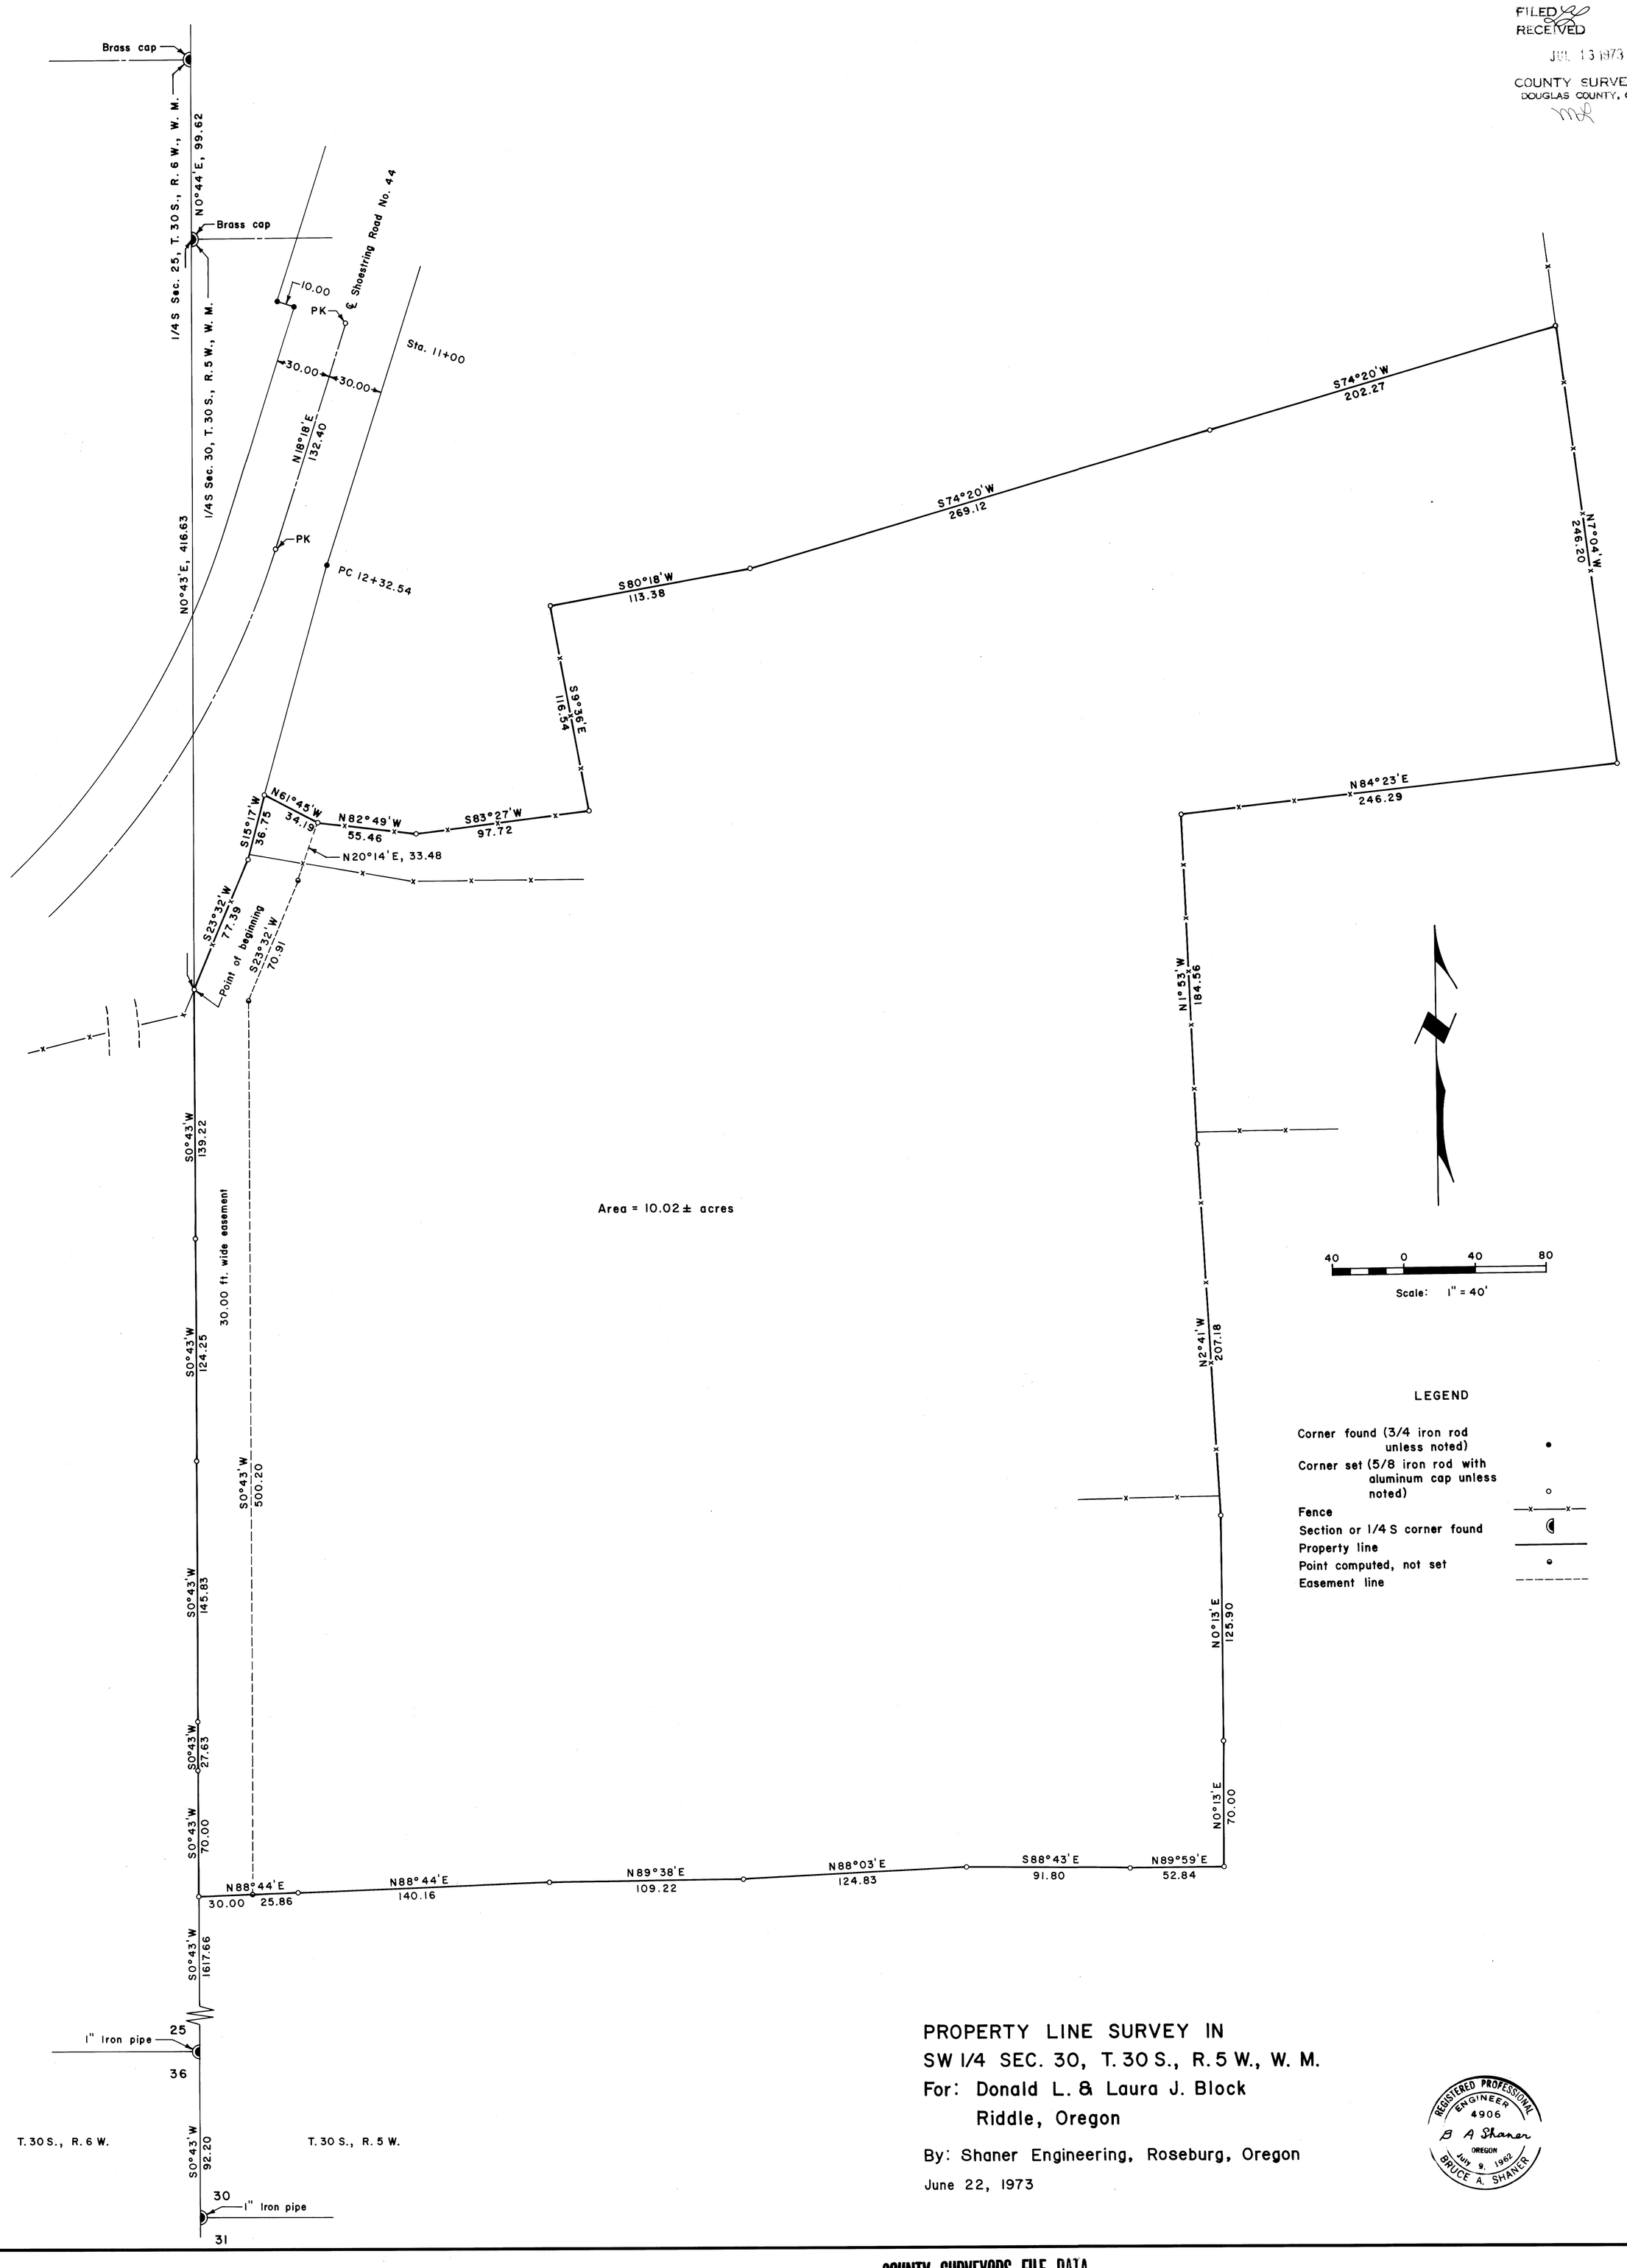

PROPERTY LINE SURVEY IN
SW 1/4 SEC. 30, T. 30 S., R. 5 W., W. M.
For: Donald L. & Laura J. Block
Riddle, Oregon

By: Shaner Engineering, Roseburg, Oregon
June 22, 1973

REGISTERED PROFESSIONAL ENGINEER 4906 B A Shaner OREGON JULY 9, 1962 BRUCE A. SHANER

MAP FILE M49 - 28

COUNTY SURVEYORS FILE DATA
DO NOT REMOVE FROM OFFICE