COUNTY SURVEYORS FILE DATA
DO NOT REMOVE FROM OFFICE

MAP FILE M49-59

FILED
RECEIVED
MAR 6 1974
COUNTY SURVEYOR
DOUGLAS COUNTY, ORE.

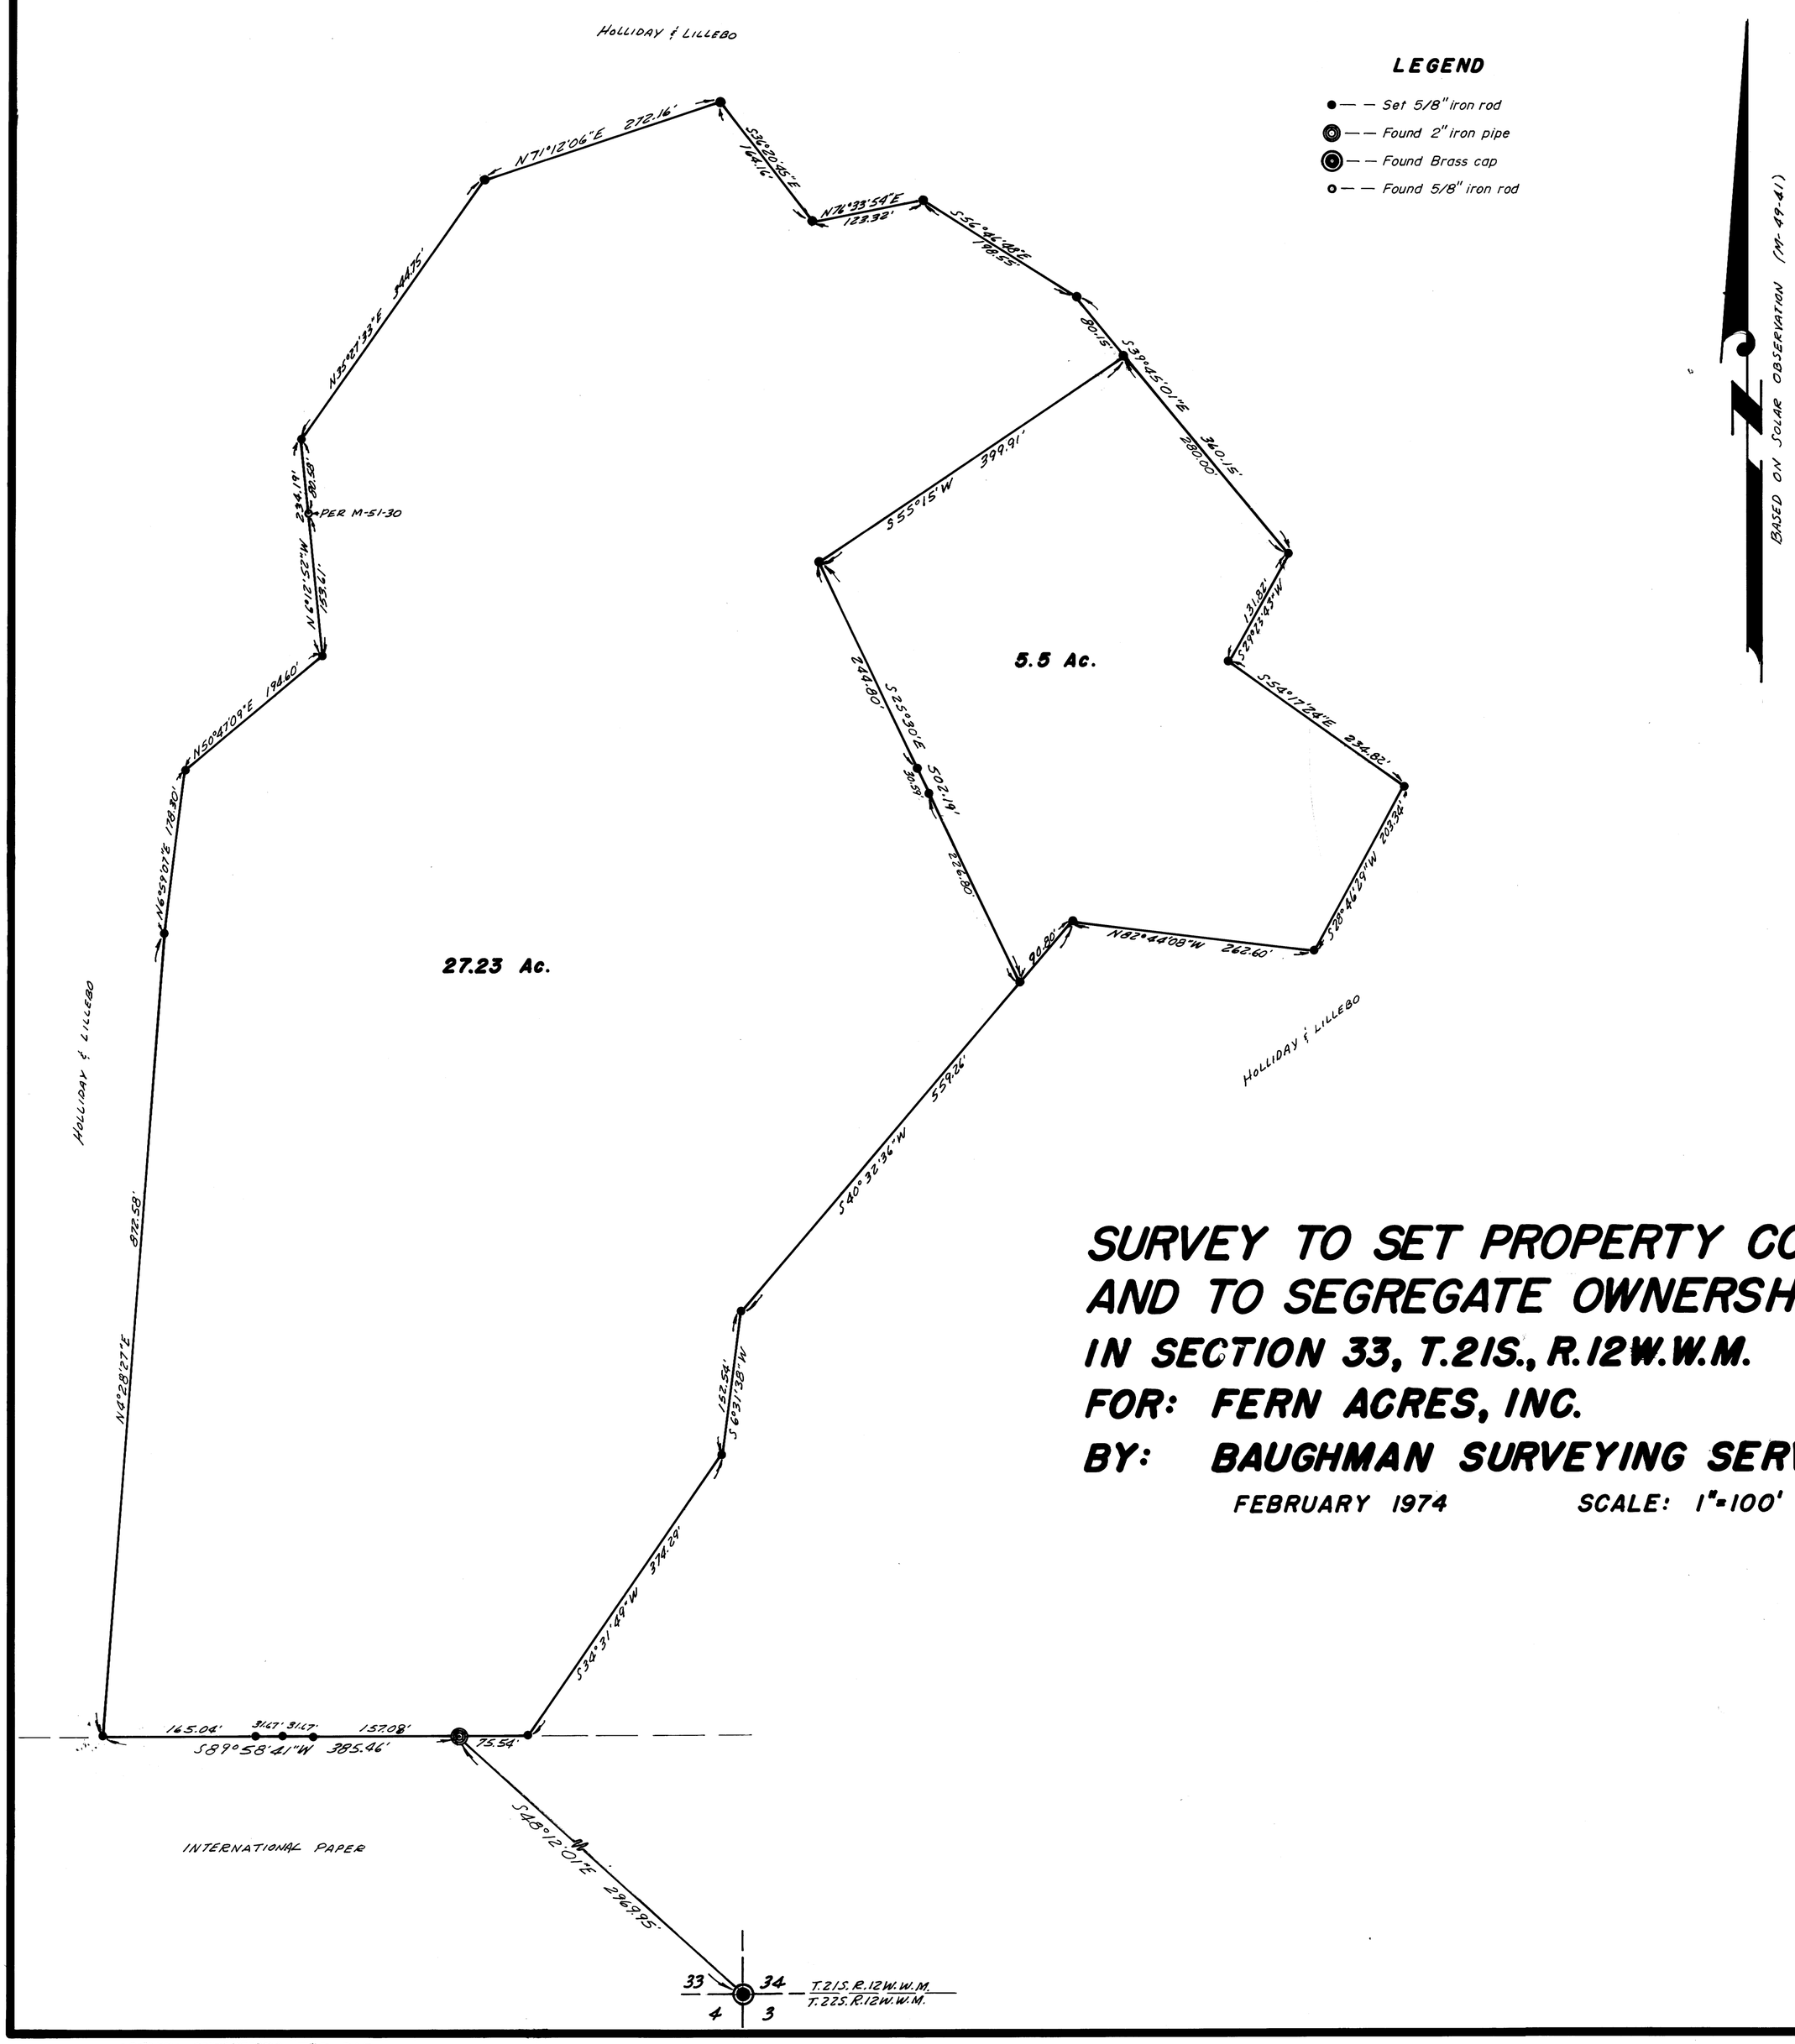

SURVEY TO SET PROPERTY CORNERS AND TO SEGREGATE OWNERSHIP

IN SECTION 33, T.21S., R.12W.W.M.

FOR: FERN ACRES, INC.

BY: BAUGHMAN SURVEYING SERVICE

FEBRUARY 1974 SCALE: 1"=100'

REGISTERED
PROFESSIONAL
LAND SURVEYOR
Glenn S. Baughman
OREGON
JULY 14, 1966
GLENN S. BAUGHMAN
536

COUNTY SURVEYORS FILE DATA
DO NOT REMOVE FROM OFFICE

MAP FILE M49-59