MINOR LAND PARTITION
IN LOT 22 MELROSE ORCHARDS
IN SECTION 1, T.27S. R.7W.W.M.

JANUARY 1974 SCALE: 1"=100'

COUNTY SURVEYORS FILE DATA
DO NOT REMOVE FROM OFFICE

FILED
RECEIVED
JAN 14 1974
COUNTY SURVEYOR

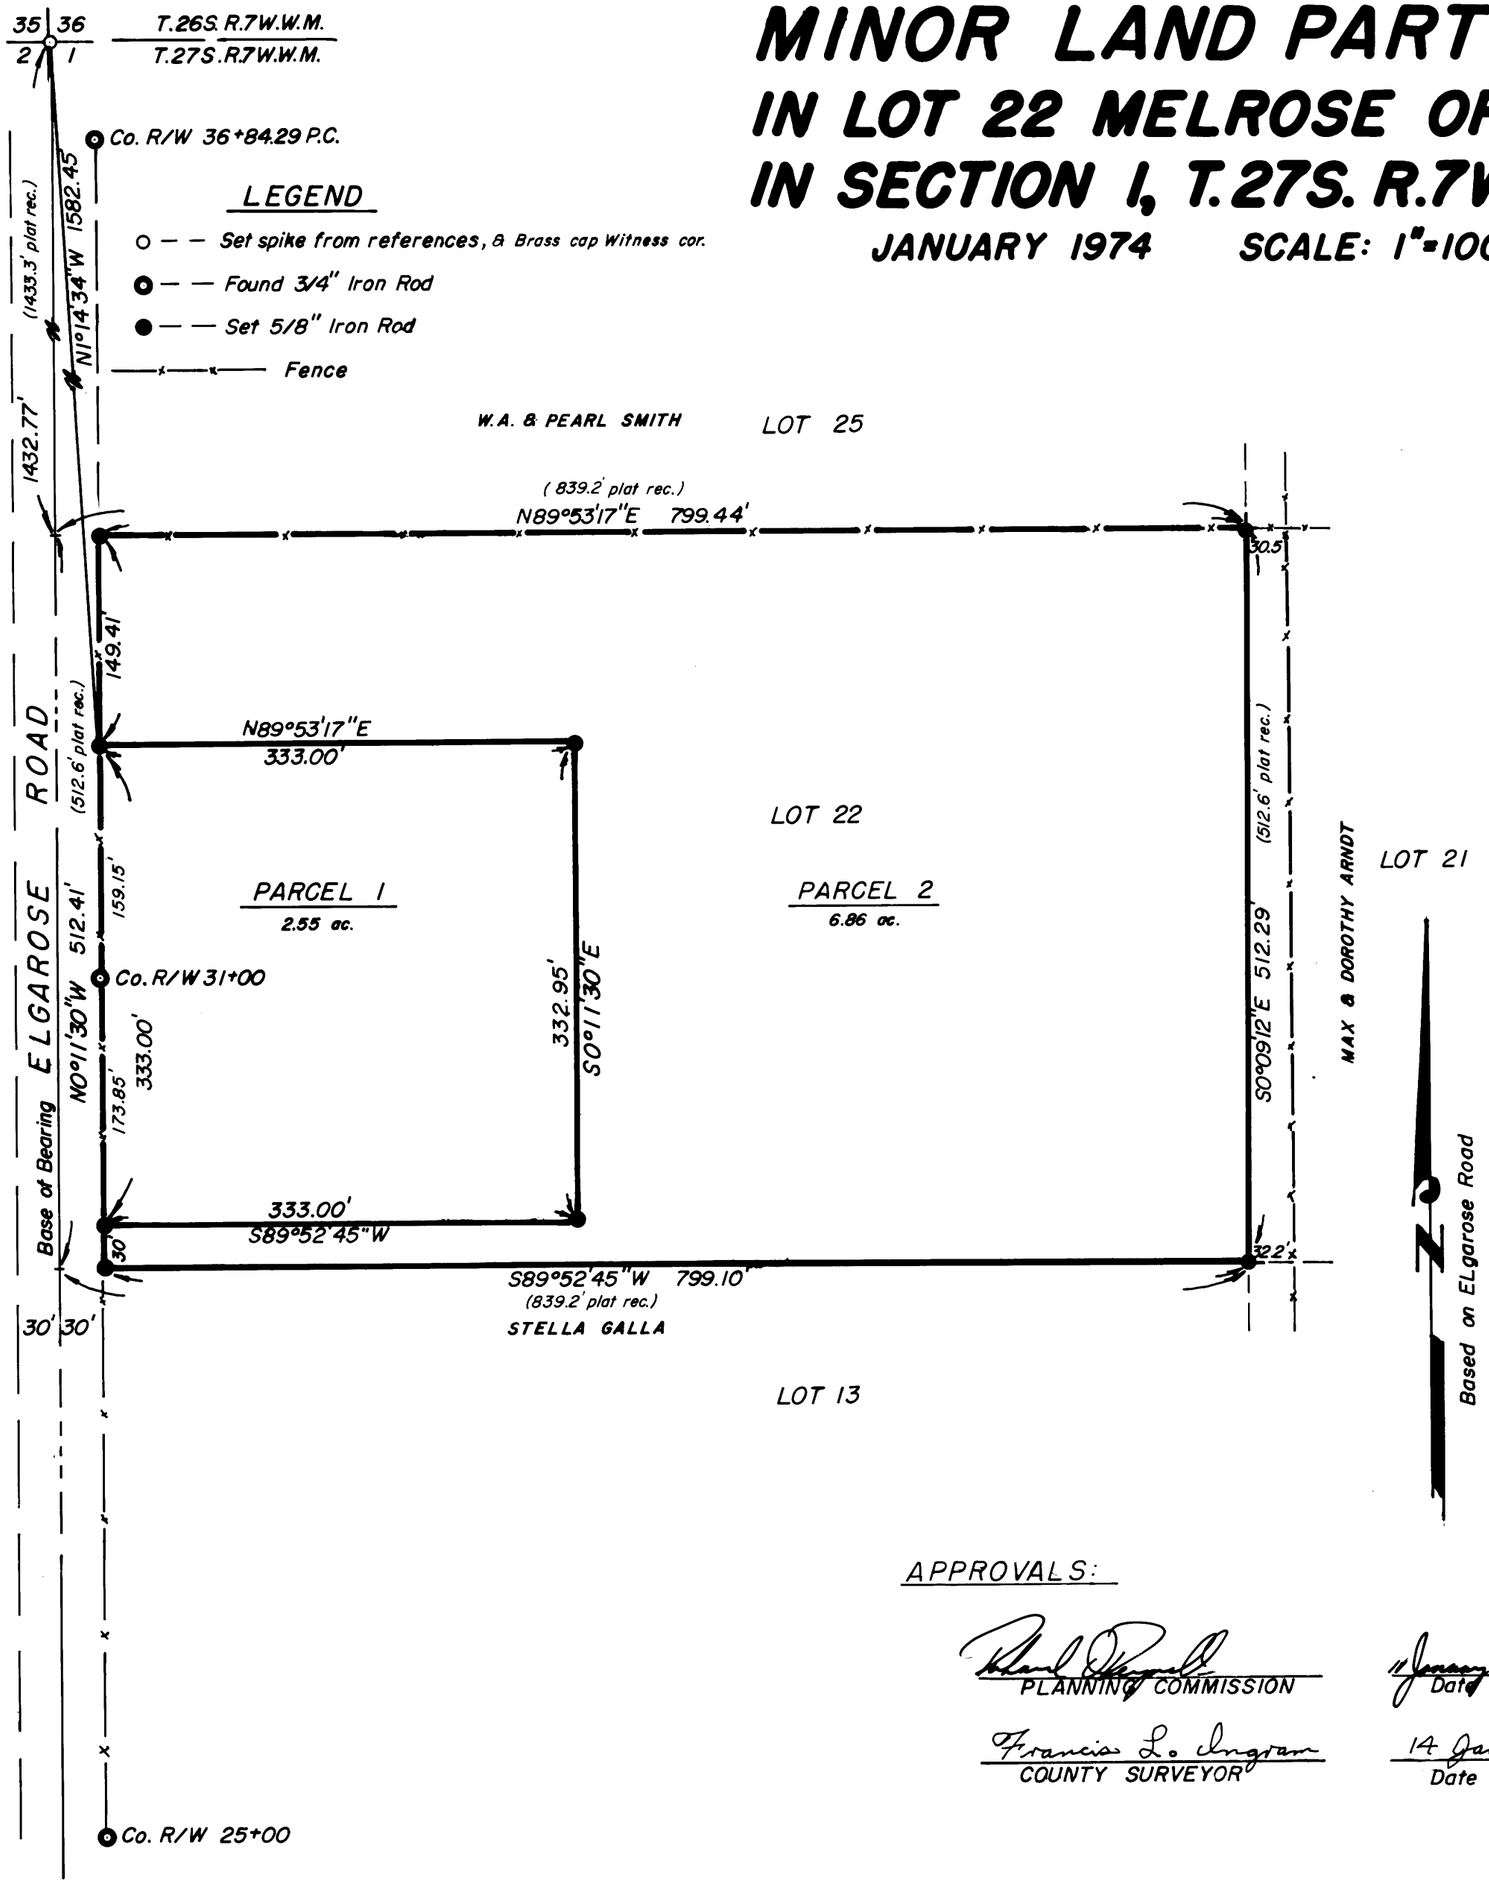

PARTITIONER:

Earl Shaffer
1076 N.E. Walnut
Roseburg, Oregon 97470
673-3234

LEGAL OWNER:

Stella Galla
Rt. 3, Box 1915
Roseburg, Oregon 97470
673-7814

NUMBER OF LOTS: 2

WATER SUPPLY: Well

SEWERAGE: Sub-surface

MAP PREPARED BY:

BAUGHMAN SURVEYING SERVICE
P.O. Box 222
Roseburg, Oregon 97470
672-5971

REGISTERED PROFESSIONAL LAND SURVEYOR
Glenn S. Baughman
OREGON JULY 14, 1961
GLENN S. BAUGHMAN
536

APPROVALS:

PLANNING COMMISSION — 11 January 1974 Date

Francis L. Ingram
COUNTY SURVEYOR — 14 Jan 74 Date

SHEET 1 OF 2

MAP FILE M52-12A

MAP FILE M52-12A