COUNTY SURVEYORS FILE DATA
DO NOT REMOVE FROM OFFICE

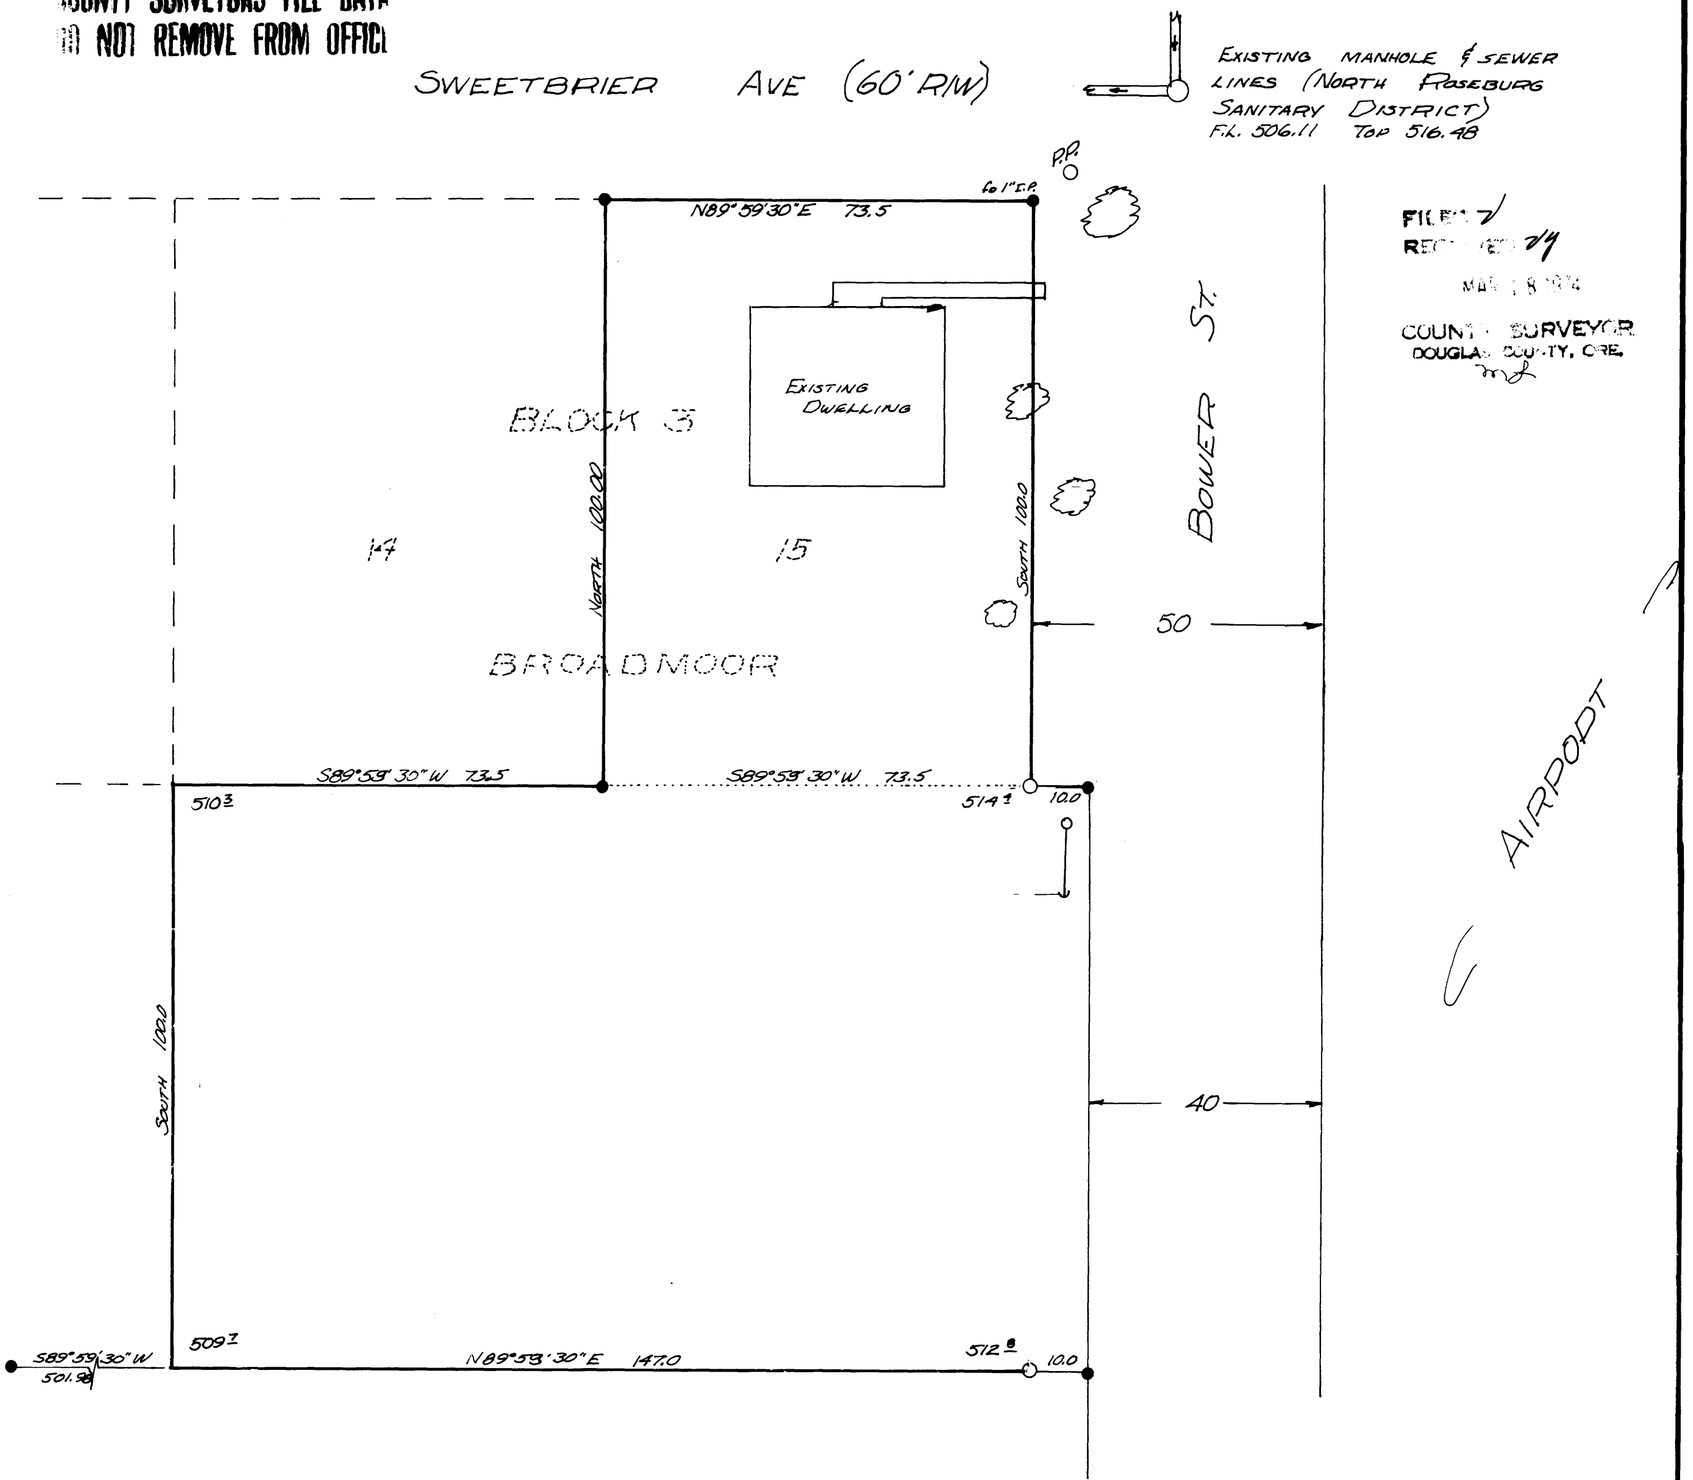

FILED
RECORDED
MAR 18 1974
COUNTY SURVEYOR
DOUGLAS COUNTY, ORE.

REGISTERED
PROFESSIONAL
LAND SURVEYOR
OREGON
JULY 12, 1968
DONALD A. BENTZ
1339

SURVEY & PLAT FOR

FRANK SUMSTINE

LOT 15, BLOCK 3, BROADMOOR &
METES & BOUNDS PARCEL ~ ALL LYING IN
SECTION 1, T27S R6W DOUGLAS COUNTY
OREGON

SCALE 1" = 20'

● fo 5/8" I. ROD (UNLESS NOTED)
BASE BEARING – SOUTH LINE
○ SET 5/8" I. ROD

JAN 1973

MAP FILE M52-64