COUNTY SURVEYORS FILE DATA
DO NOT REMOVE FROM OFFICE

FILED
RECEIVED
MAY 1 1974
COUNTY SURVEYOR
DOUGLAS COUNTY, ORE.

MAP FILE M-53-14

SURVEY IN SEC. 13, T. 27 S., R. 6 W. W.M.

SURVEYED FOR — CURTIS BROS. HOME FURNISHINGS
SURVEYED BY — W. S. BARNES APRIL 1974.

SCALE 1" = 50'

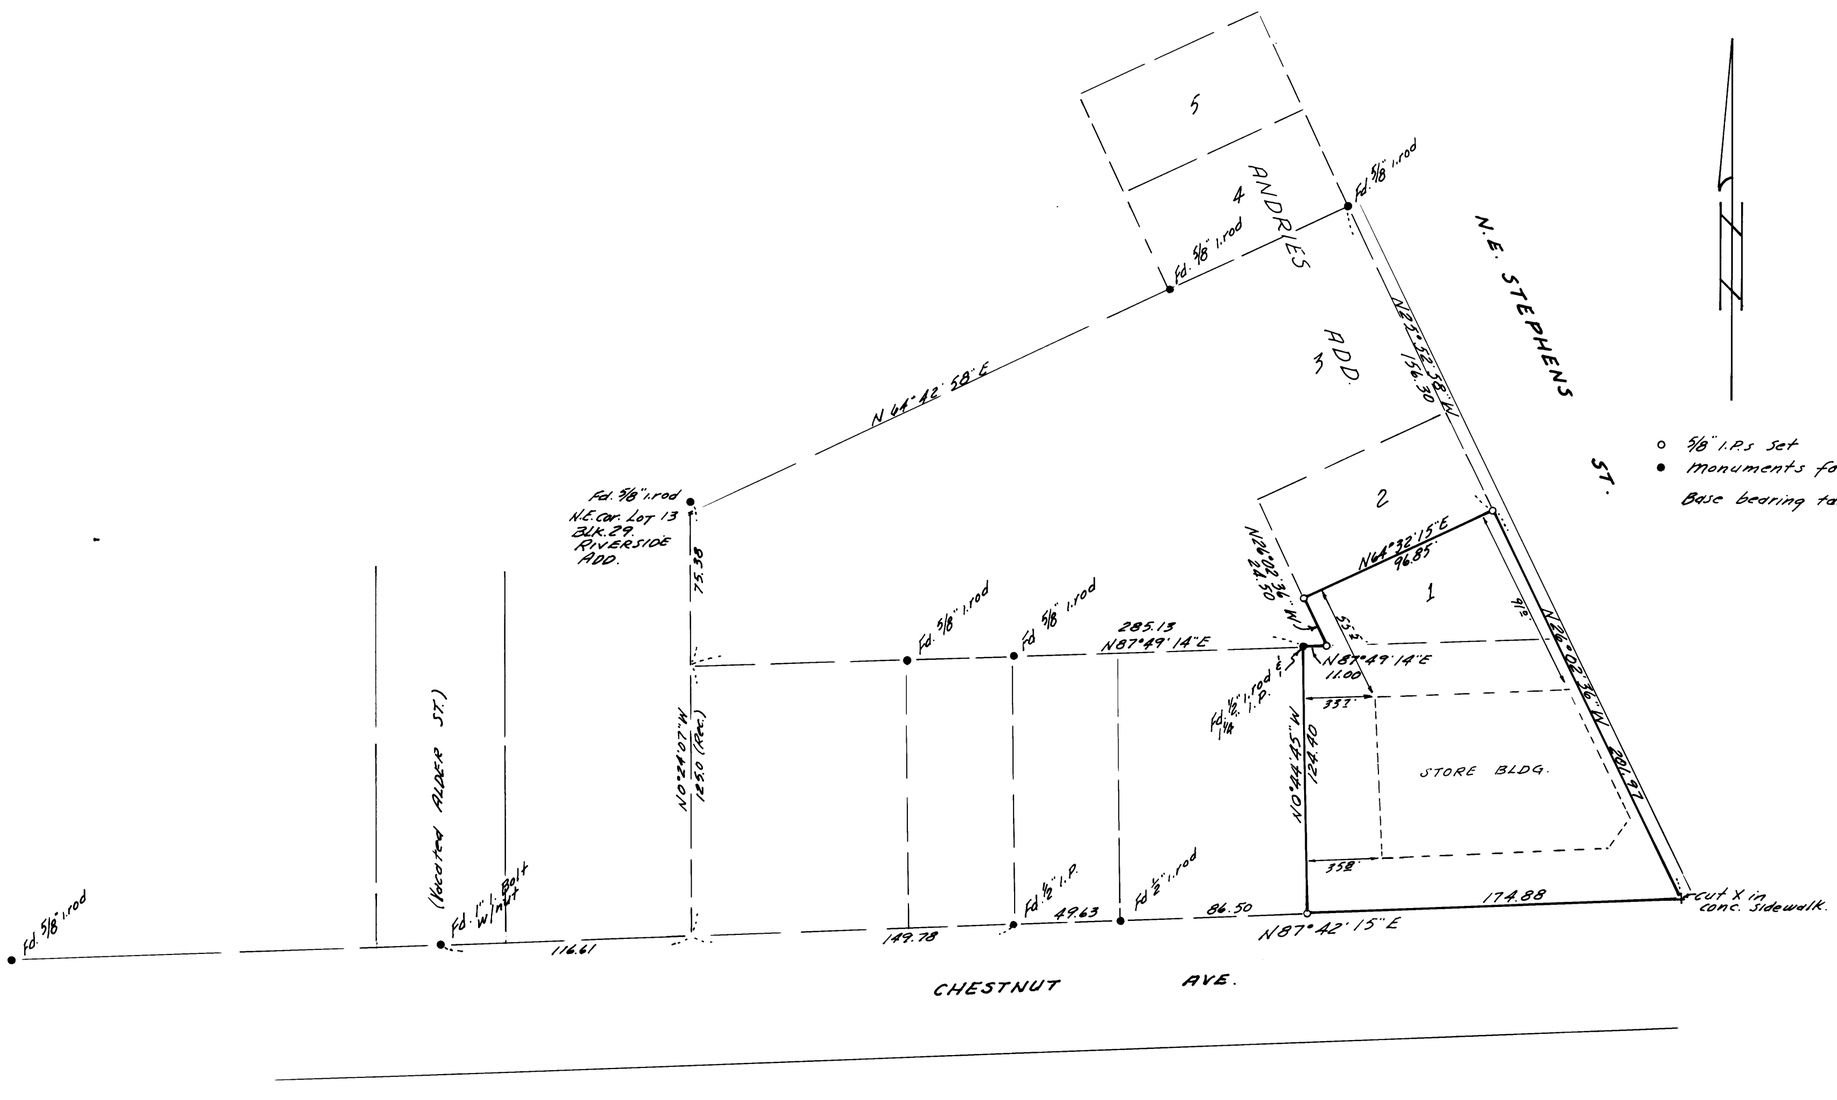

MAP FILE M-53-14